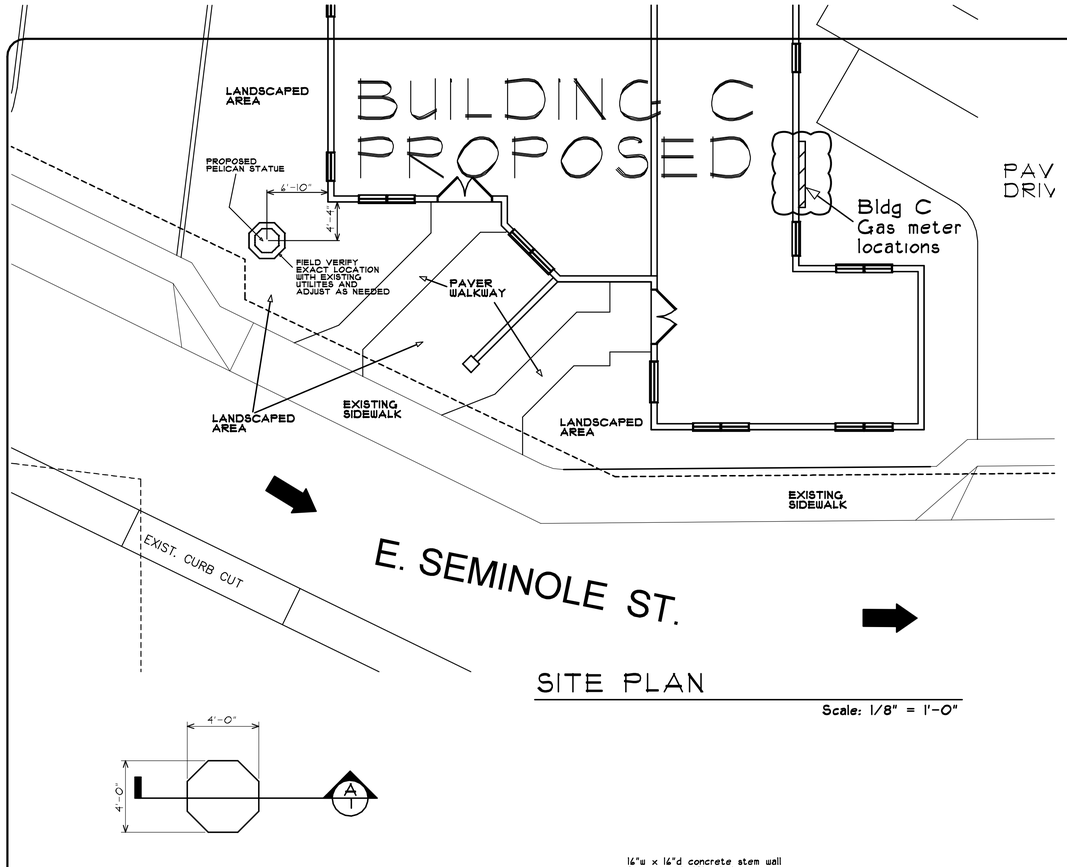


SITE PLAN


Scale: 1/8" = 1'-0"

PEDESTAL FLOOR PLAN

SCALE: 1/2" = 1'-0"

WALL SYMBOL LEGEND

= CBS walls - Fill cells solid with concrete and (1) #5 bar vert.

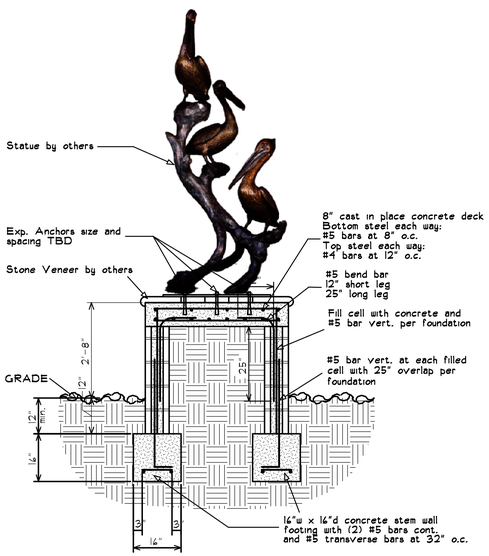

Section at Statue Pedestal


A/1

Scale : 1" = 1'-0"

FOUNDATION PLAN

SCALE: 1/2" = 1'-0"

1. Any changes to plans must be submitted to the architect for approval before proceeding with construction.
2. Contractor shall be responsible for verification of all notation and dimensions before starting construction.
3. Soil conditions assumed to be 2500 psf. Should any other conditions be encountered, the architect shall be notified in writing for revisions.
4. Contractor to provide for Form Board Survey - Form Board Survey to be provided to Truss Company prior to truss construction

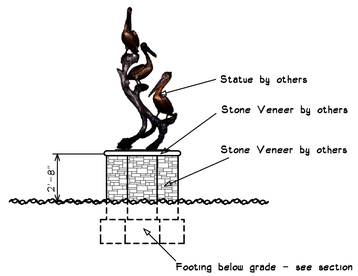

PEDESTAL ELEVATION

SCALE 1/2" = 1'-0"

Digitally signed by Daniel Braden
Date: 2020.04.01 11:21:11 -04'00'

STATE OF FLORIDA
DANIEL R. BRADEN
AR 9770
REGISTERED ARCHITECT

Pedestal For:

Seminole Street Stuart LLC

Address: STUART FL 34996

Date Drawn: 4-1-20
Drawn by: R.D.C.
Checked by: D.R.B.

Revisions :

Braden & Braden AIA, PA
ARCHITECTS - PLANNERS
417 S.E. COCONUT AVENUE
Tel : (772) 287-8258
Fax : (772) 287-8283
Website: www.bradenarchitects.com
Stuart, FL 34994 #AAC000032

B

SHEET NO: 1

OF 1.

JOB NUMBER: 20-60