
Location Map



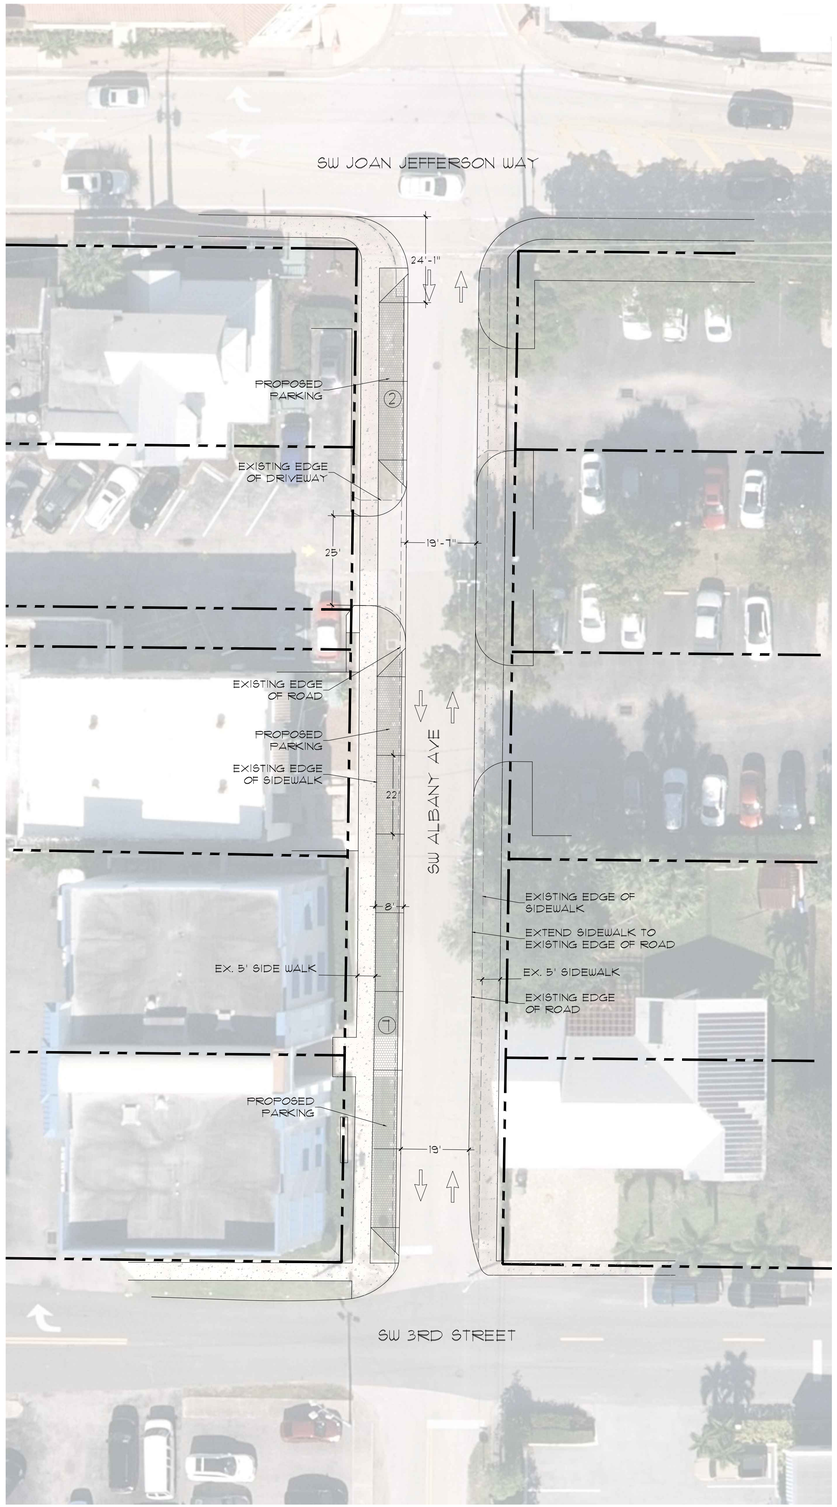

NORTH

Scale: 1" = 20'

0' 10' 20' 40'

McCarty & Associates

LAND PLANNING
AND DESIGN

STUART • FT. PIERCE

772.341.9322
www.McCartyLandPlanning.com
Mike@McCartyLandPlanning.com

Albany Avenue Streetscape

Albany Avenue
Stuart, Florida

Conceptual Site Plan

REGISTERED LANDSCAPE ARCHITECT
DANIEL MCRAE SUIG
LA 6667190
STATE OF FLORIDA

Drawn By	DMS
Checked By	MM
Scale	1"=20'
Drawing Date	11/19/2019
	12/13/2019 1/22/2020
	2/26/2020