


Single Family - 34' x 64'

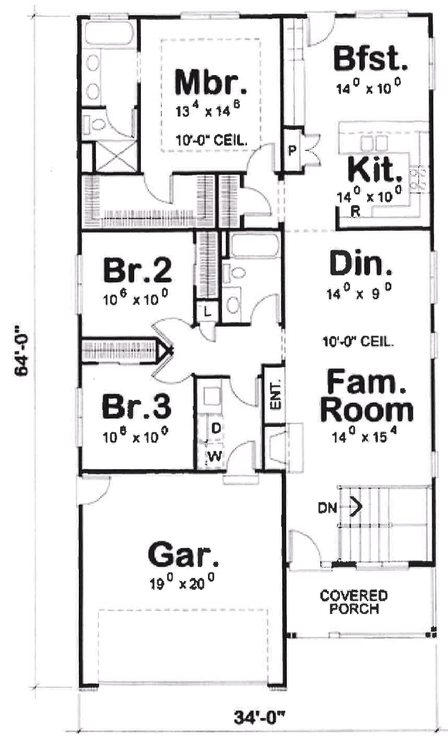








Duplex - 52' x 36'

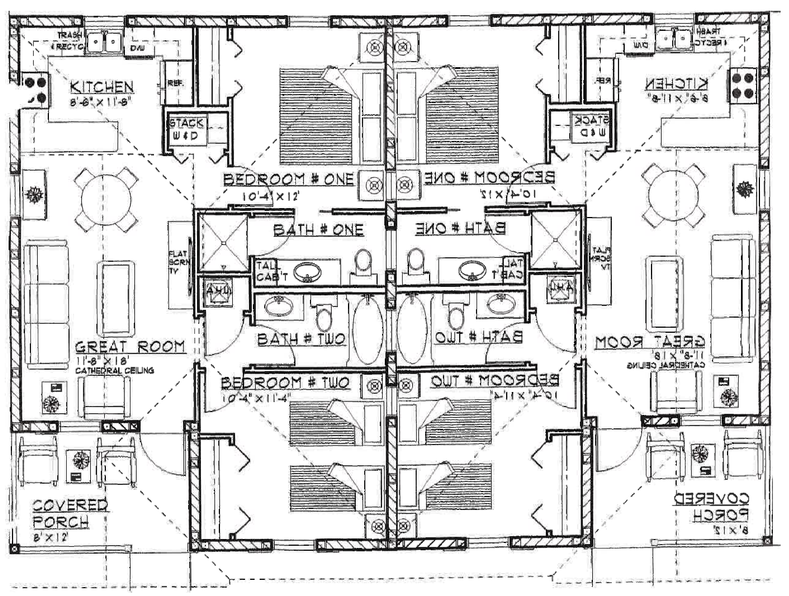

Conceptual Site Plan

North
Scale: 1" = 20'
0 10' 20' 40'

Conceptual Design Group, Inc.
Landscape Architecture - Site Planning
900 East Ocean Boulevard, Suite 130d
Stuart, Florida 34994
(772) 344-2340
LC 26000198

Lone Palm

City of Stuart, Florida

Job No. 20-0701
Drawn By JWS
Submittal Dates 7-15-2020

Revision Dates

These drawings are the property of the landscape architect and are not to be used for other projects except by written permission from the landscape architect. Report any discrepancies immediately to the landscape architect.

Sheet 1 *of* 1