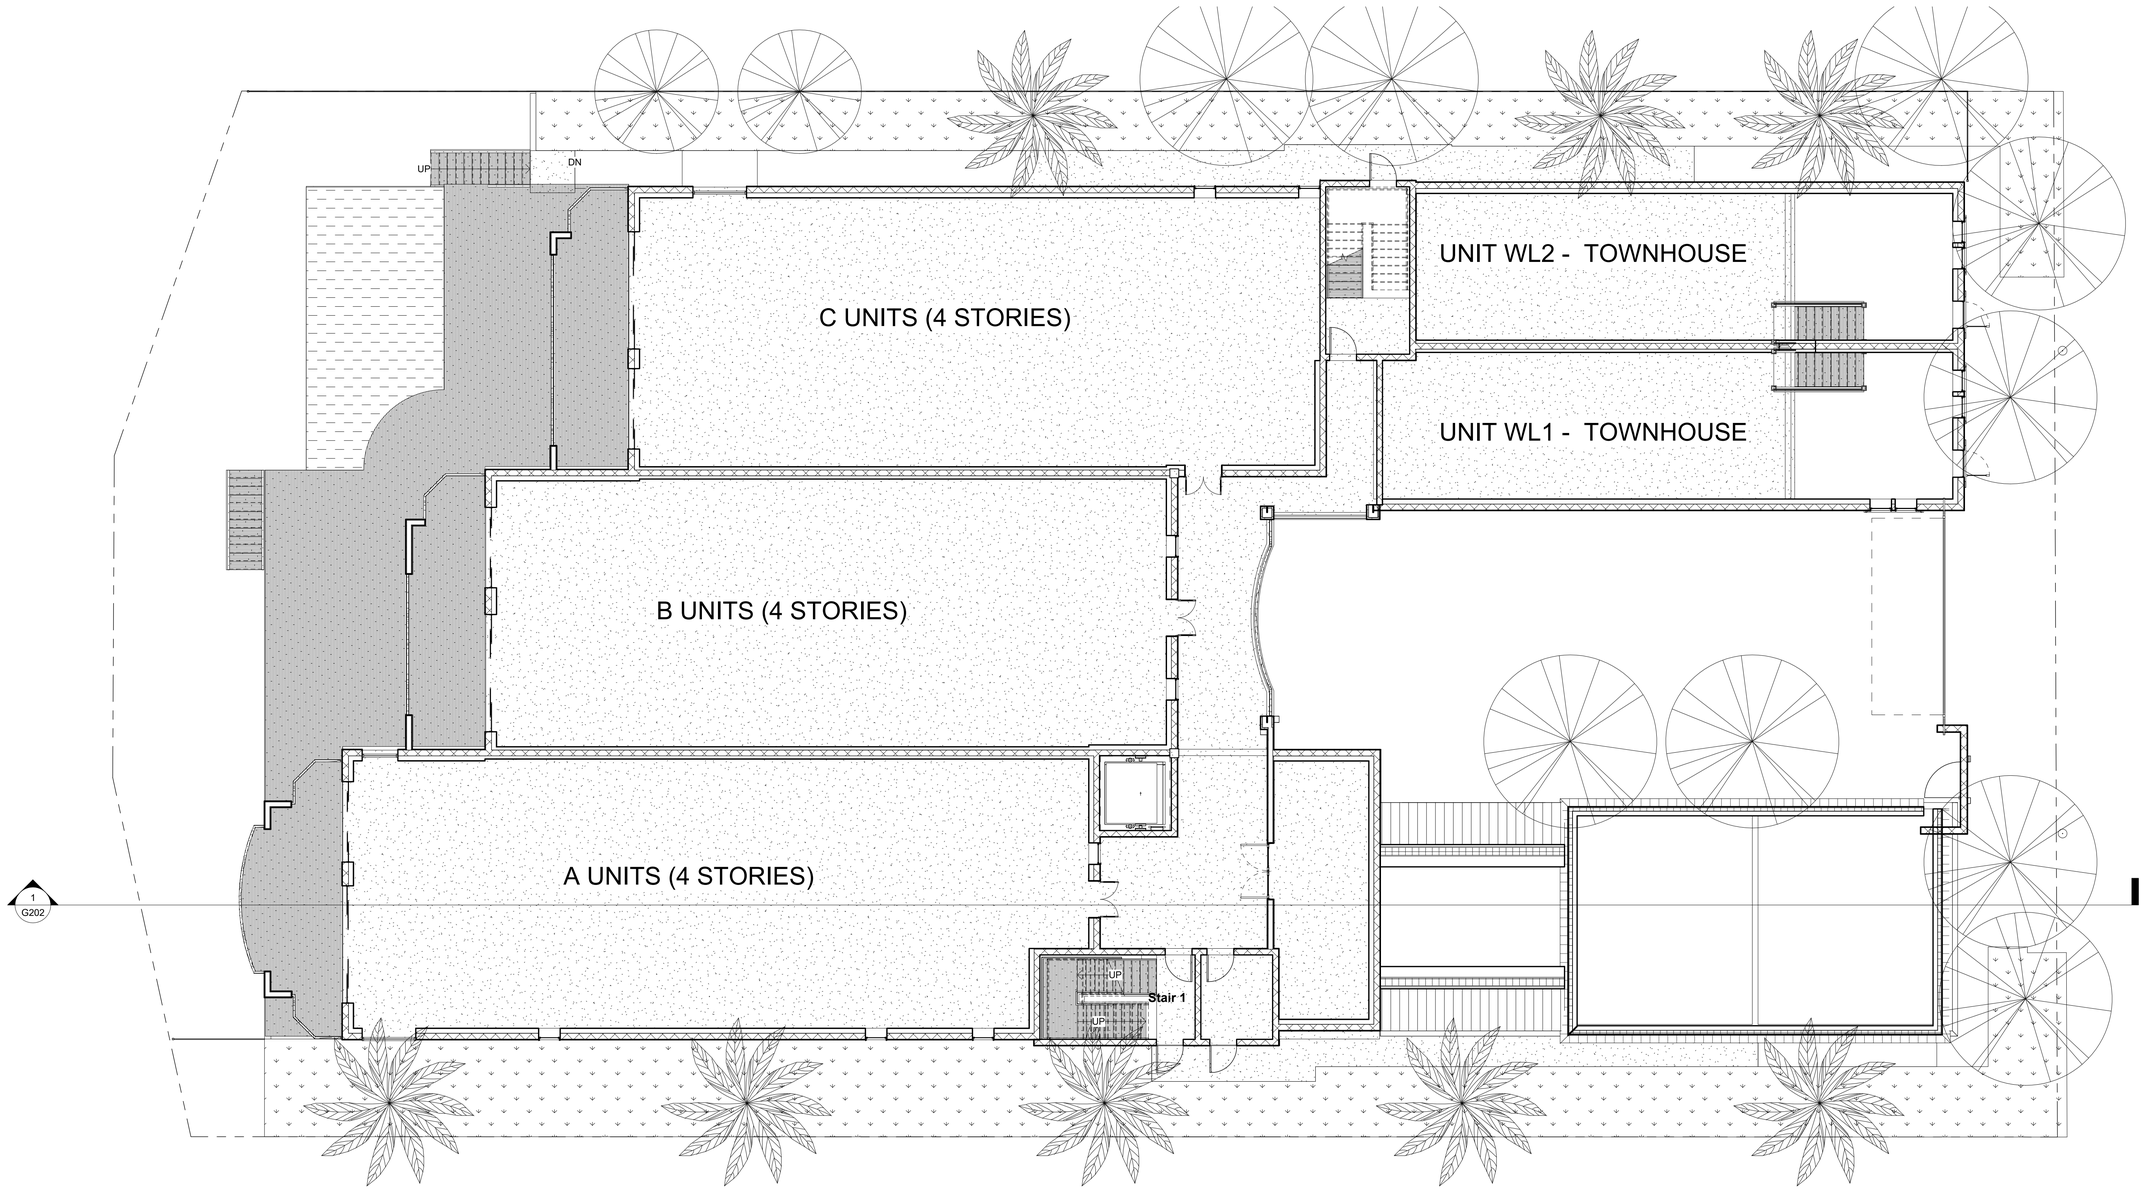


1 Concept Site Plan - First Floor
scale: 1/8" = 1'-0"

© Greenlight Studio, LLC

GREENLIGHT
STUDIO, LLC
www.greenlight.company

Planner:
Greenlight Studio LLC
100 N. Cottonwood Drive
Suite 104
Richardson, Texas 75080
v: 214.810.4535

Waterview Condominiums
313 SE Osceola Street
Stuart, Florida 34994

DATE: 07.27.2020
PROJECT NO: 20008
CURRENT REVISION:

SHEET TITLE:
Concept Site Plan 2

SHEET NUMBER:
G102