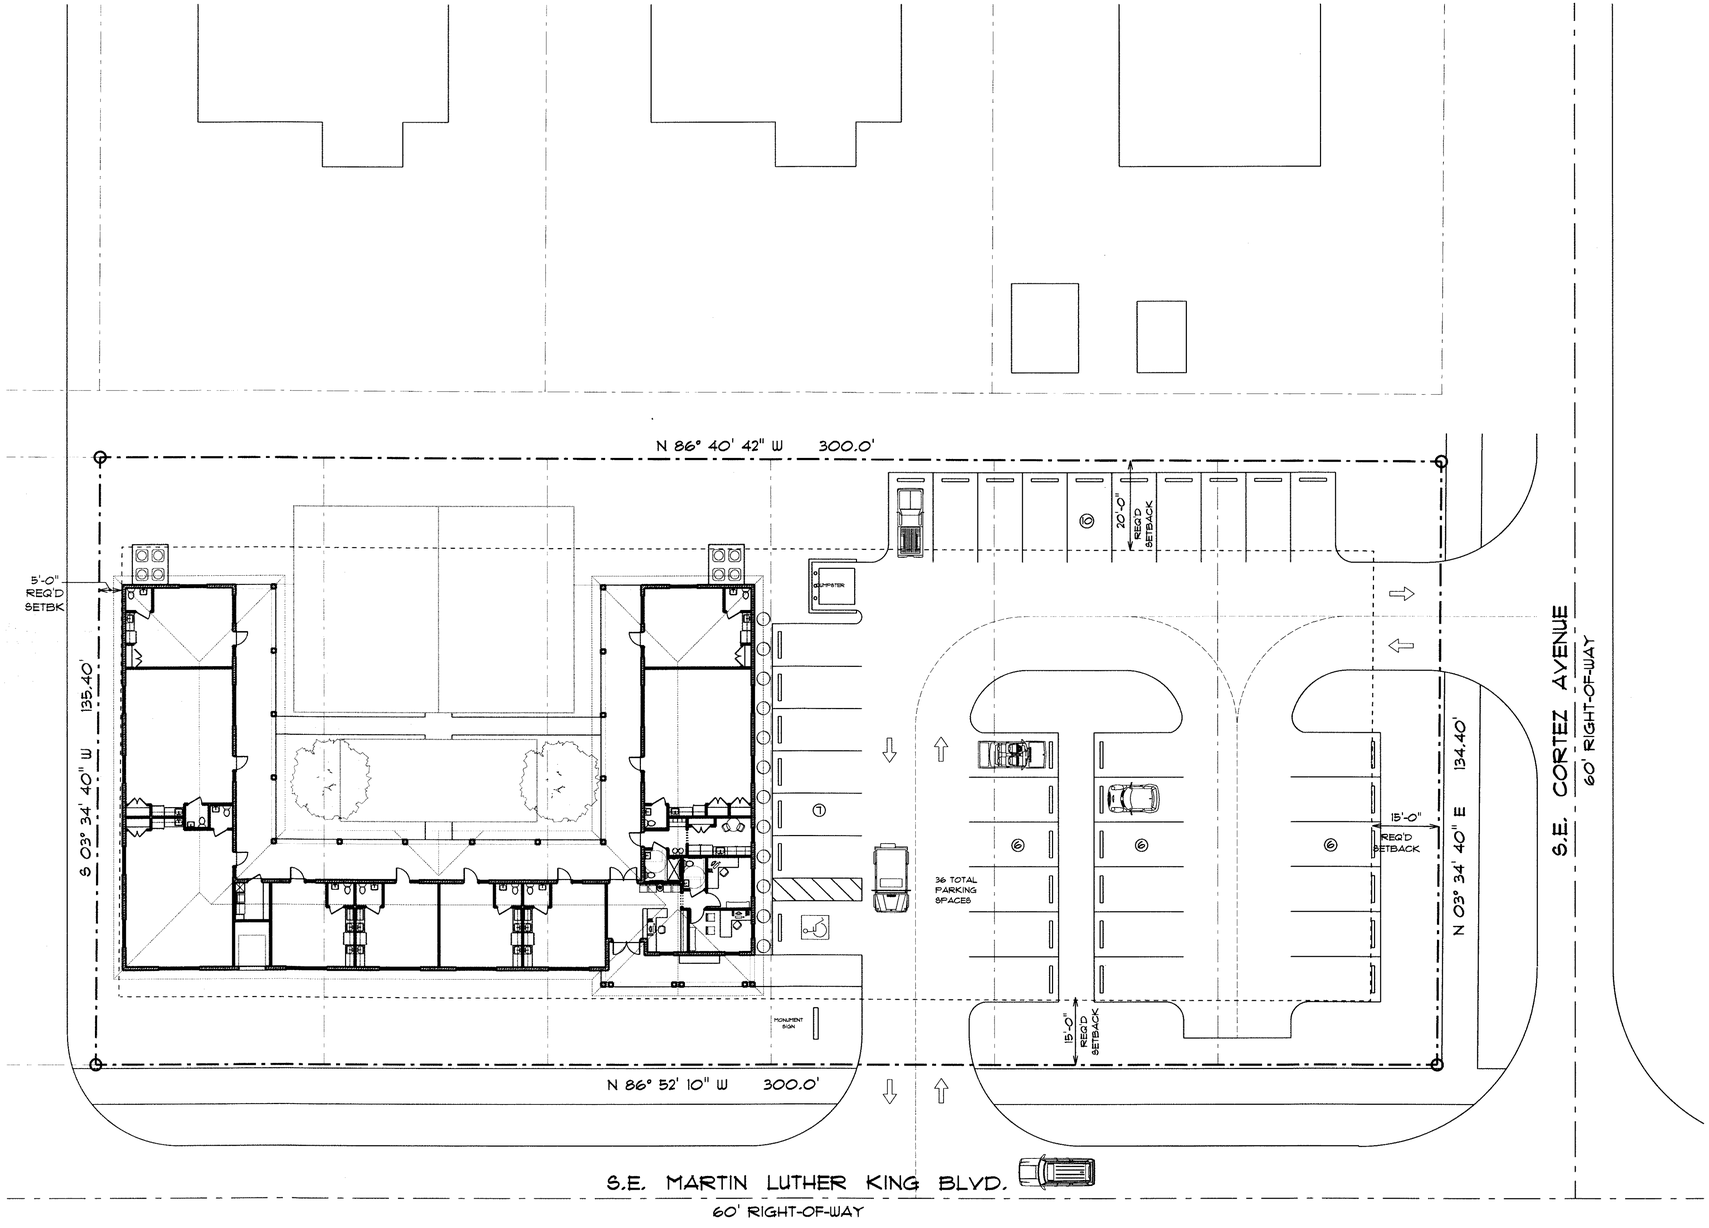


SITE PLAN

1/16" = 1'-0"

LEGAL DESCRIPTION

LOT 15 TO 20, INCLUSIVE BLOCK 4, STYPMANN PARK, SECOND ADDITION, ACCORDING TO THE PLAT THEREOF FILED JANUARY 16, 1926, AS RECORDED IN PLAT BOOK ONE, PAGE 28, PUBLIC RECORDS OF MARTIN COUNTY, FLORIDA.

ZONING INFORMATION

GRO - GENERAL RESIDENTIAL AND OFFICE SUB-DISTRICT

MIN. FRONT SETBACK = 15 FEET
MIN. SIDE SETBACK = 5 FEET (ONE & TWO STORY)
MIN. REAR SETBACK = 20 FEET
MAX. IMPERVIOUS AREA = 65% = 26,304 SQFT ALLOWED
LOT AREA = 0.929 ACRE = 40,467 SQFT.

THIS DRAWING IS THE PROPERTY OF KELLY & KELLY ARCHITECTS AND SHALL NOT BE REPRODUCED, PUBLISHED OR USED IN ANY WAY WITHOUT THE EXPRESSED WRITTEN PERMISSION OF KELLY & KELLY ARCHITECTS
COPYRIGHT 2014

DRAWN BY CHLOE A. STEDHAM OF
KELLY & KELLY ARCHITECTS
119 SW 6TH STREET, STUART, FL (772) 283-3492

PROPOSED DESIGN FOR
REED CHILD CARE
LOTS #15 - #20 S.E. MLK BLVD. CITY OF STUART, FLORIDA

REVISIONS

28 JUL 20
20103
1
PRELIMINARY
REG.# 8341