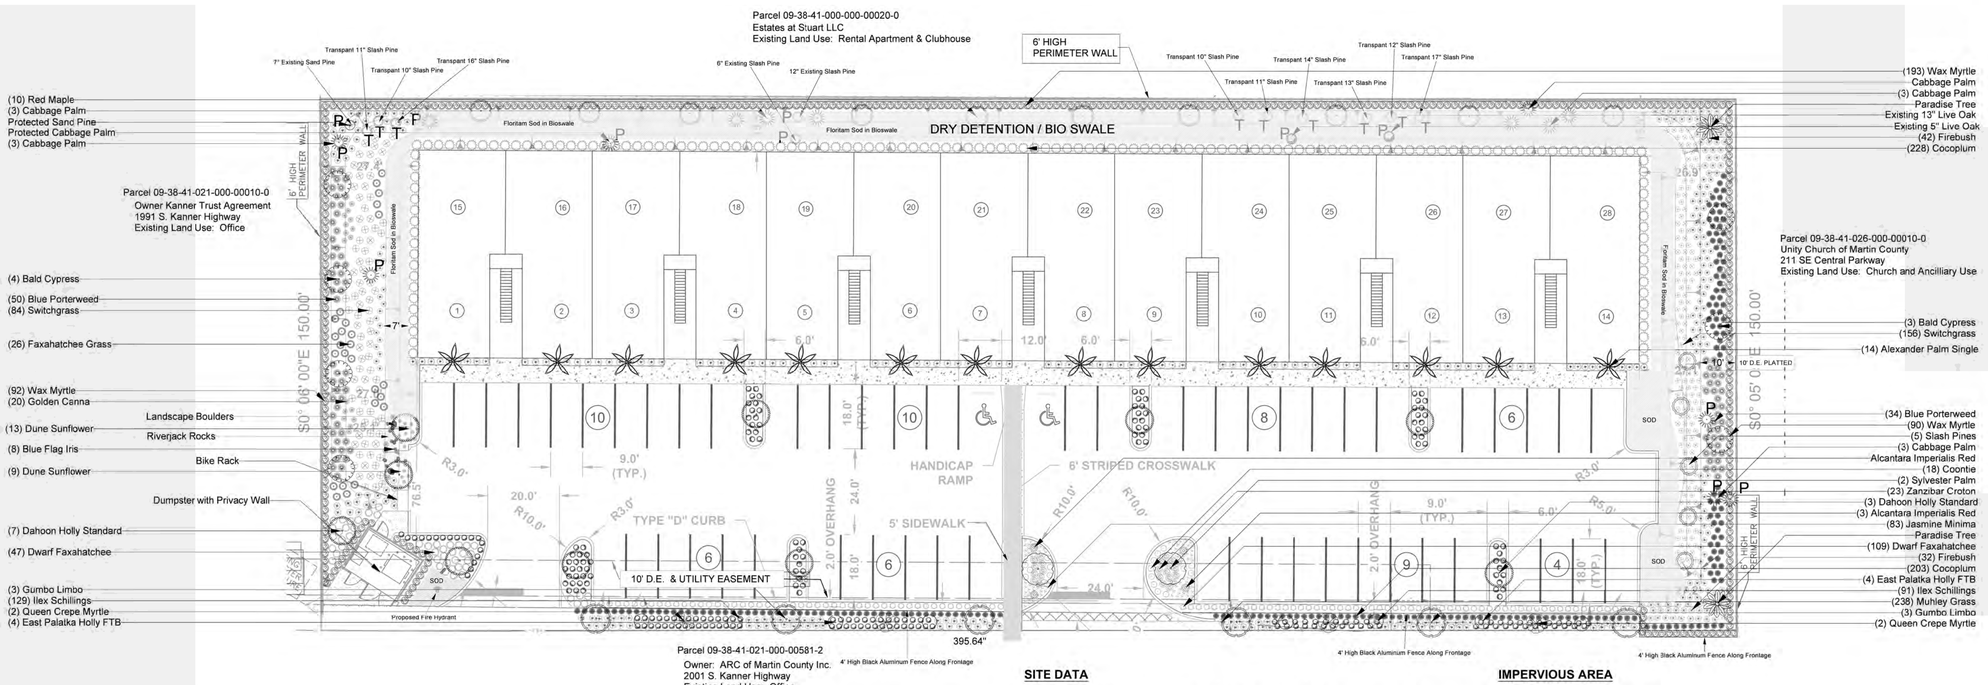


KEY

P PROTECT NATIVE OAKS, PINES, PALMS
T TRANSPLANT SLASH PINES

NOTES:

10 Pallets Floritam Sod
65 sf 4-5" Riverjack Rocks
(6) 1' Landscape Boulders

CALCULATIONS FOR TREE REQUIREMENTS BASED ON LOT SIZE
59,342 - 19,978 = 39,364 / 1,500 SF = 26.24 or 26 TREES REQUIRED (50% NATIVE = 13 NATIVE SHADE TREES)

PROVIDED: 96 TOTAL TREES & PALMS, CREDIT FOR 81 TREES AND PALMS (2 PALMS = 1 TREE)
83% Native Trees & Palms

TREE REQUIREMENTS PER TREE MITIGATION PLAN
Need to Plant 96 Trees for Mitigation Purposes.
96 Required - 81 Provided = 15 Trees X .50 = 7.5 or 8 for Tree Fund Mitigation
See Tree Mitigation Plan for Tree Fund Calculation

SITE DATA

TOTAL SITE AREA:	59,342 SF	1.36 ACRES	100%
EXISTING ZONING:	MULTIFAMILY/OFFICE		
FUTURE LAND USE:	OFFICE-RESIDENTIAL		
PARCEL CONTROL NUMBER	93841021000000200000		
PROPOSED ZONING:	RPUD		
PROPOSED/EXISTING USE:	MULTIFAMILY/VACANT		

OPEN SPACE

TOTAL OPEN SPACE			
PROVIDED	10,869 SF	0.25 ACRES	18%
PAVERS (CREDIT)	9,733 SF	0.22 ACRES	16%

SETBACKS

FRONT : 25 FEET SIDE : 15 FEET REAR : 20' REAR

PREVIOUS APPROVAL

KANNER ROW HOMES, 2012

IMPERVIOUS AREA

TOTAL DEVELOPED AREA			
BUILDING	19,978 SF	0.46 ACRES	34%
PAVERS (19,465 x 50%)	9,733 SF	0.22 ACRES	16%
CONCRETE/DUMPSTER	496 SF	0.01 ACRES	1%
PAVEMENT	1,838 SF	0.04 ACRES	3%
DRY DETENTION	7,611 SF	0.175 ACRES	13%

BUILDING DATA

TOTAL GROSS FLOOR AREA	19,978 SF 0.46 ACRES
TOTAL 28 UNITS	20.59 UNITS / ACRE
UNIT SIZE	1,286 SQUARE FEET
	0.607 F.A.R.
BUILDING HEIGHT	MAX 2 STORIES (3 STORIES MAX)

LANDSCAPE NOTES

1. Encroachment into required bufferyards and landscaped areas by vehicles boats, mobile homes or trailers shall not be permitted, and required landscaped areas shall not be used for the storage or sale of material or products or the parking of vehicles and equipment.
2. Required landscaping shall be maintained so as to at all times present a healthy, neat and orderly appearance, free of refuse and debris. If vegatation which is required to be planted dies, it shall be replaced with equivalent vegetation. All trees for which credit was awarded and which subsequetly die shall be replaced by the requisite number of living trees according to the standards established in the Martin County Landscape Code.
3. All landscaping shall be maintained free from disease, pests, weeds and litter. Maintenance shall include weeding, watering, fertilizing, pruning, mowing, edging, mulching or other maintenance as needed and in accordance with acceptable horticultural practices. Perpetual maintenance shall be provided to prohibit the reestablishment of harmful exotic species within landscaping and preservation areas.
4. Regular landscape maintenance shall be provided for repair or replacement, where where necessary, or any screening or buffering required as shown on this plan. Regular landscape maintenance shall be provided for the repair or replacement of required walls, fences or structures to a structurally sound condition as shown on this plan.
5. The property owner is responsible for replacin any required landscaping in easement areas that may be disturbed by future maintenance.
6. All prohibited species shall be removed from the entire site prior to the issuance of a certificate of occupancy.
7. Mulch material to a minimum compacted depth of 3" will be provided for all planting areas when used to supplement ground cover.
8. The use of Cypress mulch is prohibited in all landscaped areas.
9. Irrigation source is county water and irrigation plans will be provided when construction documents are submitted.

PLANT SCHEDULE

Symbol	Qty	Common	Botanical	Size
	4	Alcantara imperialis Red	Alcantara Imperialis	36" x 36"
	14	Alexander Palm	Ptychosperma elegans	14' c.t.
	7	Bald Cypress	Taxodium distichum	65g., 12-14' Ht., 8' Spd., 4" Cal.
	8	Blue Flag Iris	Iris virginica	1g., 12" Ht., 12" Spd.
	84	Blue Porterweed	Stachytarpheta jamaicensis	20" Ht., 20" Spd.
	7	Cabbage Palm	Sabel Palm	14' c.t.
	7	Cabbage Palm	Sabel Palm	Existing 20'
	150	Cocoplum	Chrysobalanus icaco	36" Ht., 30" Spd.
	203	Cocoplum	Chrysobalanus icaco	3g., 24" Ht., 12" Spd.
	18	Coontie	Zamia Pumila	24" Ht., 24" Spd.
	10	Dahoon Holly Standard	Ilex cassine	16' Ht., 5-6' Spd., 4.5" Cal.
	22	Dune Sunflower	Helianthus debilis	#1
	156	Dwarf Faxahatchee	Tripsacum floridana	3g., 24" Ht., 20" Spd.
	8	East Palatka Holly FTB	Ilex attenuata 'East Palatka'	45g. 12' Ht., 3-4' Spd., 3" Cal.
	26	Faxahatchee Grass	tripsacum dactyloides	1g., 12" Ht., 6" Spd.
	74	Firebush	Hamelia patens	3g., 20" Ht., 20" Spd.
	20	Golden Canna	Canna flaccida	1g., 18" Ht., 18" Spd.
	6	Gumbo Limbo	Bursera Simaruba	100g., 16-18' Ht., 8' Spd., 4.5" Cal.
	220	Ilex Schillings	Ilex Vomitoria 'Schilling Dwarf	3g., 20" Ht., 12" Spd.
	87	Jasmine Minima	Trachelospermum asiaticum 'Minima'	1 gal
	1	Live Oak	Quercus Virginiana	13" Existing
	1	Live Oak	Quercus Virginiana	5" Existing
	23	Mami Croton	Codiaeum variegatum 'Mami'	36" Ht., 24" Spd.
	233	Muhley Grass	Muhlenbergia capillaris	1g., 12" Ht., 8" Spd.
	2	Paradise Tree	Simarouba glauca	14'-16' Ht., 6' Spd., 4-4.5" Cal.
	4	Queen Crepe Myrtle	Lagerstroemia speciosa	45g., 14'-16' Ht., 5-6' Spd., 4" Cal.
	10	Red Maple	Acer Rubrim	45g., 14' Ht., 6' Spd., 4"-4.5" Cal.
	1	Sand Pine	Pinus clausa	Existing 7"
	2	Slash Pine	Pinus elliottii	10" Transplant
	2	Slash Pine	Pinus elliottii	11" Transplant
	1	Slash Pine	Pinus elliottii	12" Existing
	1	Slash Pine	Pinus elliottii	12" Transplant
	5	Slash Pine	Pinus elliottii	12' Ht., 3' Spd., 2.5" Cal.
	1	Slash Pine	Pinus elliottii	13" Transplant
	1	Slash Pine	Pinus elliottii	14" Transplant
	1	Slash Pine	Pinus elliottii	16" Transplant
	1	Slash Pine	Pinus elliottii	17" Transplant
	1	Slash Pine	Pinus elliottii	6" Existing
	240	Switchgrass	Panicum virgatum	12" Ht., 12" Spd.
	2	Sylvester Palm	Phoenix sylvestris	14' c.t., B & B, Pineapple Cut
	104	Trinette	Schefflera arboricola 'Variegata'	7g., 36" Ht., 24" Spd.
	375	Wax Myrtle	Myrica cerifera	3g., 24" Ht., 12" Spd.

TREES PROVIDED

Native	Qty	Credits Given	Common	Botanical	Size
NO	14	7	Alexander Palms Triple	Ptychosperma elegans	14' c.t.
YES	7	7	Bald Cypress	Taxodium distichum	14-16' Ht., 6' Spd., 4.5" Cal.
YES	7	2.5	Cabbage Palm	Sabel Palm	12-18' OA, Staggered
YES	7	3.5	Cabbage Palm	Sabel Palm	Existing Protected
YES	10	10	Dahoon Holly	Ilex Cassine	12' Ht., 4' Spd., 2.5" Cal.
YES	8	8	East Palatka Holly	Ilex Attenuata	12' Ht., 4-5' Spd., FTB
YES	6	6	Gumbo Limbo	Bursera Simaruba	100g., 16-18' Ht., 8' Spd., 4.5" Cal.
YES	2	2	Live Oak	Quercus Virginiana	Existing 5" & 13" (Protected)
YES	2	2	Paradise Tree	Simarouba Glauca	14-16' Ht., 6' Spd., 4.5" Cal.
YES	4	4	Queen Myrtle	Lagerstroemia Speciosa	14'-16' Ht., 5-6' Spd., 4.5" Cal.
YES	10	10	Red Maple	Acer Rubrum	14-16' Ht., 5-6' Spd., 4.5" Cal
YES	1	1	Sand Pine	Pinus Clausa	Existing 7" Protected
YES	2	2	Slash Pine	Pinus Elliotti	Existing, 6" & 12"
YES	9	9	Slash Pine	Pinus Elliotti	Existing 10"-17", Transplant
YES	5	5	Slash Pine	Pinus Elliotti	12' Ht., 2-3' Spd., 2.5" Cal.
NO	2	2	Sylvester Palm	Phoenix Sylvestris	14' c.t., B & B, Pineapple Cut
Total	96	81			

Native	80	83%
Not Native	16	17%
Total	96	100%


CALCULATIONS FOR TREE REQUIREMENTS BASED ON LOT SIZE
59,342 - 19,978 = 39,364 / 1,500 SF = 26.24 or 26 TREES REQUIRED (50% NATIVE = 13 NATIVE SHADE TREES)

PROVIDED: 96 TOTAL TREES & PALMS, CREDIT FOR 81 TREES AND PALMS (2 PALMS = 1 TREE)
83% Native Trees & Palms

Key / Location:

EILEEN G DESIGNS
LANDSCAPE DESIGN
1650 SW Prosperity Way
Palm City, FL 34990
772-260-0305
EileenGDesigns.com

LOCATION MAP: NTS

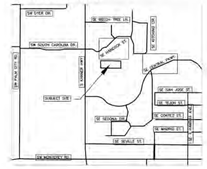

HIDDEN KEY APARTMENTS

Martin County, Florida

LANDSCAPE PLAN

Date	By	Description
10/12/20	E.G.	

N

Sheet 1 of 3

SEAL

JUSTIFICATION STATEMENT FOR REMOVAL OF PROTECTED TREES

PER 4.666.C4.C - Trees removed in the storm water management areas due to essential grade changes needed to implement safety standars common to standard engineering or architectural practices, and reference to a text where such standards are found shall be required.

PER 4.666.C4.D - Trees removed due to location of driveways, buildings or other permanent improvements where there is no other alternative or to provide access.


KEY

P = Protected Tree

T = Transplanted Tree

EXISTING TREE REMOVAL LIST

TREE #	DBH REMOVED	SPECIES	ACTION	REPLACEMENT CREDITS REQUIRED
1	5"	Live Oak	Remove	12.5
2	7"	Live Oak	Remove	17.5
3	10"	Live Oak	Remove	25
4	7"	Live Oak	Remove	17.5
5	5"	Live Oak	Remove	12.5
6	5"	Live Oak	Remove	12.5
7	6"	Live Oak	Remove	15
8	5"	Live Oak	Remove	12.5
9	5"	Live Oak	Remove	12.5
10	5"	Live Oak	Remove	12.5
11	5"	Live Oak	Remove	12.5
12	5"	Live Oak	Remove	12.5
13	6"	Live Oak	Remove	15
14	6"	Live Oak	Remove	15
15	6"	Live Oak	Remove	15
16	6"	Live Oak	Remove	15
17	5"	Live Oak	Remove	12.5
18	20'	Sabel Palm	Protect	0
19	20'	Sabel Palm	Protect	0
20	7"	Sand Pine	Protect	-3
21	20'	Sabel Palm	Protect	0
22	12"	Slash Pine	Protect	-7.5
23	6"	Slash Pine	Protect	0
24	10"	Slash Pine	Transplant	-5.5
25	11"	Slash Pine	Transplant	-6.5
26	11"	Slash Pine	Transplant	-6.5
27	5"	Live Oak	Protect	-12.5
28	13"	Live Oak	Protect	-8.5
29	20'	Sabel Palm	Protect	0
30	13"	Slash Pine	Transplant	-8.5
31	20'	Sabel Palm	Protect	0
32	20'	Sabel Palm	Protect	0
33	20'	Sabel Palm	Protect	0
34	13"	Slash Pine	Transplant	-8.5
35	8"	Live Oak	Remove	20
36	5"	Live Oak	Remove	12.5
37	12"	Sand Pine	Remove	30
38	24"	Live Oak	Remove	60
39	7"	Sand Pine	Remove	17.5
40	5"	Sand Pine	Remove	12.5
41	5"	Sand Pine	Remove	12.5
42	10"	Slash Pine	Transplant	-3.5
43	8"	Live Oak	Remove	20
44	8"	Slash Pine	Remove	12
45	17"	Slash Pine	Transplant	-12.5
46	16"	Slash Pine	Transplant	-11.5
47	13"	Slash Pine	Transplant	-8
	26 Native Trees Removed.			394.5
	7 Sabel Palms Protected			
	9 Slash Pines 10" or Greater Transplanted.			
	5 Native Trees 4.5" or Greater Protected.			
Oak/Sand Pine Mitigation: 173 x 2.5 = 432.5 Inches / 4.5" = 96 Trees				
Slash Pine Mitigation: 8 x 1.5 = 12 Inches / 2.5" = 5 Trees				

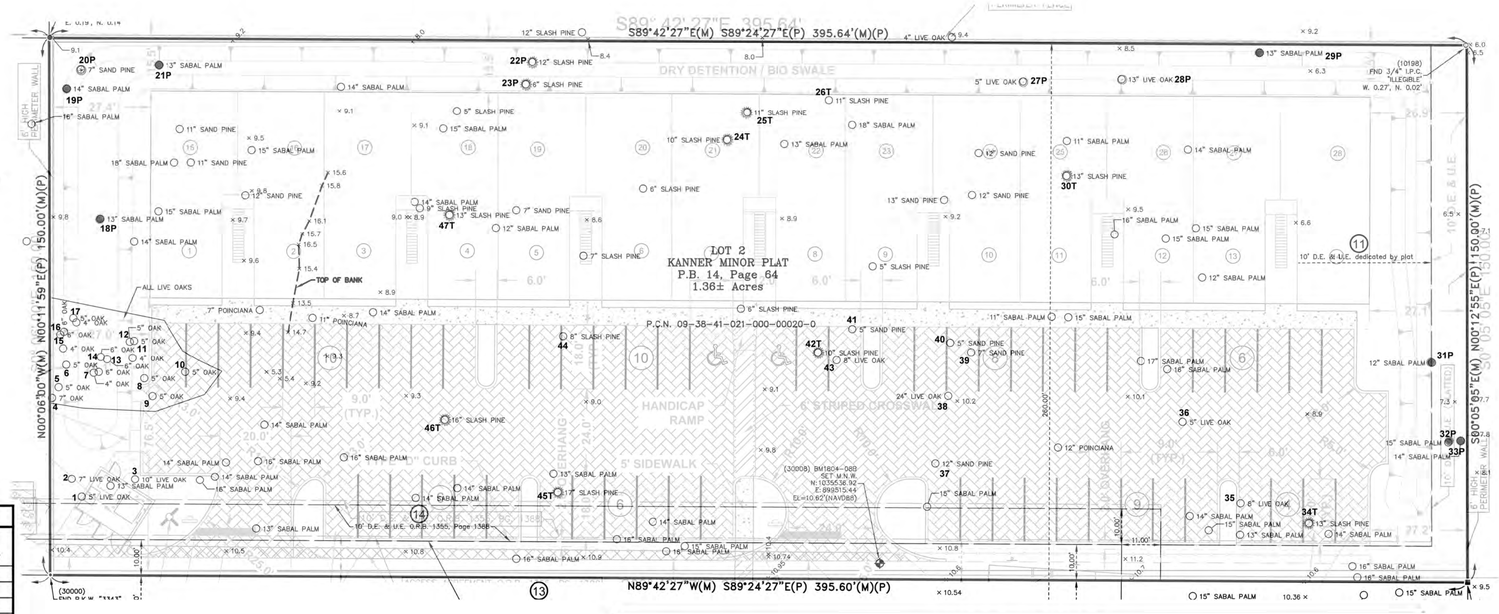
S89°42'27"E(M) S89°24'27"E(P) 395.64'(M)(P)
N89°42'27"W(M) S89°24'27"E(P) 395.60'(M)(P)
N00°06'06"W(M) N00°11'59"E(P) 150.00'(M)(P)
S00°05'05"E(M) N00°12'55"E(P) 150.00'(M)(P)
LOT 2
KANNER MINOR PLAT
P.B. 14, Page 64
1.36± Acres
P.C.N. 09-38-41-021-000-00020-0
DRY DETENTION / BIO SWALE
HANDICAP RAMP
6' STRIPED CROSSWALK
5' SIDEWALK
CURB
TOP OF BANK
ALL LIVE OAKS
10' D.E. & U.E. dedicated by plat
99' D.E. & U.E. O.R.B. 1355, Page 1368
(30000) BM1804-080 SET: M.N.R. N:1037536.92 E:899315.44 El=10.82'(NAVD88)
(10198) FND 3/4" I.P.C. "LLEGIBLE" W. 0.27', N. 0.02'
20P 13" SABAL PALM 21P 14" SABAL PALM 19P 16" SABAL PALM 18P 13" SABAL PALM 22P 12" SLASH PINE 23P 6" SLASH PINE 27P 5" LIVE OAK 28P 13" LIVE OAK 29P 13" SABAL PALM 26T 11" SLASH PINE 25T 11" SLASH PINE 24T 10" SLASH PINE 30T 13" SLASH PINE 47T 13" SLASH PINE 46T 16" SLASH PINE 45T 17" SLASH PINE 44 8" SLASH PINE 42T 10" SLASH PINE 43 8" LIVE OAK 41 5" SAND PINE 40 5" SAND PINE 39 7" SAND PINE 38 24" LIVE OAK 37 12" SAND PINE 36 5" LIVE OAK 35 6" LIVE OAK 34T 13" SLASH PINE 31P 32P 33P
1 5" LIVE OAK 2 7" LIVE OAK 3 13" SABAL PALM 4 7" OAK 5 5" OAK 6 5" OAK 7 6" OAK 8 5" OAK 9 5" OAK 10 5" OAK 11 4" OAK 12 5" OAK 13 6" OAK 14 5" OAK 15 4" OAK 16 5" OAK 17 5" OAK
11" PONCIANA
7" PONCIANA
12" PONCIANA
14" SABAL PALM
15" SABAL PALM
16" SABAL PALM
17" SABAL PALM
18" SABAL PALM
11" SAND PINE
12" SAND PINE
13" SAND PINE
18" SABAL PALM 11" SAND PINE
15" SABAL PALM
14" SABAL PALM 9" SLASH PINE 13" SLASH PINE 7" SAND PINE
12" SABAL PALM
7" SLASH PINE
5" SLASH PINE
6" SLASH PINE
10" SLASH PINE 13" SABAL PALM
11" SLASH PINE 18" SABAL PALM
13" SABAL PALM
11" SABAL PALM
14" SABAL PALM
12" SAND PINE
13" SLASH PINE 30T
16" SABAL PALM
15" SABAL PALM
12" SABAL PALM
17" SABAL PALM 18" SABAL PALM
15" SABAL PALM 14" SABAL PALM
13" SABAL PALM 14" SABAL PALM
15" SABAL PALM 13" SABAL PALM
15" SABAL PALM 10.36 ×
15" SABAL PALM
16" SABAL PALM
16" SABAL PALM
16" SABAL PALM
16" SABAL PALM
16" SABAL PALM
14" SABAL PALM
14" SABAL PALM
13" SABAL PALM
14" SABAL PALM
14" SABAL PALM
14" SABAL PALM
13" SABAL PALM
14" SABAL PALM
14" SABAL PALM
14

LANDSCAPE SPECIFICATIONS

PART 1: GENERAL CONDITIONS

1.01 SCOPE:
A. The landscape contract includes the supplying and planting of all trees, shrubs, vines, and ground cover together with all necessary labor, equipment, tools and materials needed for the successful completion, execution and maintenance of the landscape plans.

1.02 AGENCY STANDARDS:
A. Grades and standards of plant materials to be used shall be true to name, size, condition and graded Florida #1 or better as stated in: Grades and Standards of Florida Plant Materials published by the State of Florida Department of Agriculture, Tallahassee, Florida.

1.03 SITE EXAMINATION:
A. The Landscape Contractor shall personally examine the site and fully acquaint him/herself with all of the existing conditions in order that no mis-understanding may afterwards arise as to the character or extent of the work to be performed, and additionally, in order to acquaint him/herself with all precautions to be taken in order to avoid injury to property or persons. No additional compensation will be granted because of any unusual difficulties which may be encountered in the execution or maintenance of any portion of the work.

1.04 ERRORS AND OMISSIONS:
A. The plant list is a part of the drawings and is furnished as a convenience. The plant list indicates the name, size and quantities of specific plant materials as called for and is located on the drawings. The Landscape Contractor is responsible for his/her own quantity count, and any discrepancy between drawings and plant list shall be considered as correct on the drawings.

B. The Landscape Contractor shall not take advantage of errors or omissions in the specifications or contract drawings. Full instruction will be given if such errors are discovered. Upon the discovery of any discrepancies in, or omissions from the drawings or documents, or should the Lanscape Contractor be in doubt as to their meaning, the Landscape Architect shall be notified and will determine the actions necessary to each query.

C. If plans and specifications are found to disagree after the contract is awarded, the Landscape Architect shall be the judge as to which was intended.

1.05 EXECUTION OF THE WORK:
A. The Landscape Contractor shall have his labor crews controlled and directed by a Foreman well versed in plant materials, planting methods, reading blueprints, and coordination between job and nursery in order to execute installation correctly and in a timely manner.

B. The Landscape Contractor shall provide a competent English-speaking Foreman on the project at all times, who shall be fully cuthorized as the Contractor's agent on the work. The Superintendent shall be capable of reading and thoroughly understanding the Plans, Specifications and other Contract Documents. If the Superintendent is deemed incompetent by the Landscape Architect, he (the superintendent) shall be immediately replaced.

C. The Landscape Contractor shall be available for any meetings with the Owner and/or Landscape Architect during implementation of the job. Any additional work or chanqes required as a result of failure to communicate with the Owner or Landscape Architect during implementation will be the responsibility of the Landscape Contractor.

1.06 PROTECTION OF PUBLIC AND PROPERTY:
A. The Landscape Contractor shall protect all materials and work against injury from any cause and shall provide and maintain all necessary safeguards for the protection of the public. He shall be held responsible for any damage or injury to persons or property which may occur as a result of his fault or negligence in the execution of the work, i.e. damage to underground pipes or cables.

1.07 CHANGES AND EXTRAS:
A. The Contractor shall not start work on any changes or "extras" in the project until a written agreement setting forth the adjusted prices has been executed by the Owner and the Contractor. Any work performed on changes or "extras" prior to execution of a written agreement may or may not be compensated for by the Owner at his discretion.

1.08 GUARANTEE:
A. The Landscape Contractor shall furnish a written guarantee warranting all materials, workmanship and plant materials, except sod, for a period of ONE (1) YEAR from the time of completion and acceptance by the Landscape Architect and Owner. Sod shall be guaranteed to 90 calendar days after acceptance by the Landscape Architect and Owner. All plant material shall be alive and in satisfactory condition and growth for each specific kind of plant at the end of the guarantee period. The guranteeing of plant material shall be construed to mean complete and immediate replacement with plant materia of the same variety, type, size, quality and grade as that of the orig nally specified material. During the guarantee period it shall be the Landscape Contractor's responsibility to immediately restace any dead or unhealthy material as determined by the Landscape Architect. The guarantee will be null and void if plant material is damaged by lightning, hurricane force winds, or any other acts of God, as well as vandalism or lack of proper maintenance.

B. At the end of the specified guarantee period, any plant required under this contract that is dead or not in satisfactory condition, as determined by the Landscape Architect, shall be replaced. The Landscape Contractor shall be responsible for the full replacement cost of plant materials for the first replacement and shore subsequent replacement (s) costs equally with the Owner, should the replacement plant fail to survive.

1.09 CARE AND MAINTENANCE:
A. The Landscape Contractor shall be responsible for the care and maintenance of all plant materials and irrigation when applicable until final acceptance by the Owner or Landscape Architect.

B. The Owner agrees to execute the instructions for such care and maintenance.

1.10 SAFETY:
A. It shall be the responsibility of the Landscape Contractor to protect all persons from injury and to avoid property damage. Adequate warning devices shall be placed and maintained curing the progress of the work.

B. It shall be the contractor's responsibility to conform to all local, state, and federal safety laws and codes including the Federal Occupational Safety And Health Act (O.S.H.A.) .

1.11 CONTRACTOR QUALIFICATION:
A. The Owner may require the apparent contractor (s) to qualify him/herself to be a responsible entity by furnishing any or all of the following documentary data:
1. A financial statement showing assets and liabilities of the company current to date.
2. A listing of not less than (3) completed projects of similar scope and nature.
3. Permanent name and address of place of business.
4. The number of regular employees of the organization and length of time the organization has been in business under the present name.

1.12 INSURANCE AND BONDING:
A. The contractor (s) shall submit proof of insurance for this job for the time period that the work is done. The minimum amount of insurance shall be $300,000.00 per person and $300,000.00 per aggregate or as required by owner and agreed to in the contract. The successful bidder shall be required to have this coverage in effect before beginning work on the site.

B. The Owner shall have the right to require the Contractor to furnish bonds covering faithful performance of the Contract and payment obligations arising thereunder as stipulated in bidding requirements or specifically required in the Contract Documents on the date of execution of the Contract.

1.13 PERMITS AND CERTIFICATES:
A. All contractors shall secure and pay for all permits and certificates required for his/her class of work.

PART 2: MATERIALS

2.01 PLANT MATERIALS:
A. A complete list of plants is shown on the drawings, including a schedule of quantities, sizes, and such other requirements deemed necessary. In the event discrepancies occur, the specifications on the drawings shall govern.

B. Substitutions: Substitutions of plant materials or changes in size or spacing of materials will be permitted ONLY upon written authorization by the Owner or the Landscape Architect. If plant material is not of sufficient size to meet applicable codes, a letter of variance from the appropriate agency must be obtained by the Contractor prior to issuance of any change order. If material of smaller size is to be accepted, the quantity of material shall be increased, at no additional cost to the Owner, to meet the intent of the drawings.

C. All plant materials shall have a habit of growth that is normal for the species and shall be healthy, vigorous and equal to or exceed the measurements specified in the plant list, which are the minimum acceptable sizes. Plants shall be measured before pruning with branches in normal position. Any necessary pruning shall be done at the time of planting.

D. All plant materials shall be nursery grown, unless otherwise noted, Florida #1 or better and shall comply with all required inspections, grading standards and plant regulations as set forth by the Florida Department of Agriculture's Grades and Standards for Nursery Plants, most current addition and Grades and Standards for Nursery Plants, most current addition.

E. Plants that do not have the normal balance of height and spread typical for the respective plant shall not be acceptable.

F. The Landscape Contractor shall install each plant to display its best side. Adjustments may be required if plants are not installed properly and/or approved by the Landscape Architect at no additional cost to owner.

2.02 INSPECTION
A. The Landscape Architect and Owner may inspect trees and shrubs at place of growth or at site before planting, for compliance with requirements for genus, species, variety, size and quality. The Landscape Architect and Owner retain the right to further inspect trees and shrubs for size and condition of balls and root systems, insects, injuries and latent defects, and to reject unsatisfactory or defective material at any time during progress of work. Rejected plant materials shall be immediately removed from project site.

2.03 PROTECTION OF PLANT MATERIALS:
A. Balled and burlapped plants (B & B) shall be dug with firm natural balls of earth of sufficient diameter and depth to encompass the fibrous and feeding root system necessary for full recovery of the plant. Balls shall be firmly wrapped with burlap similar materials and bound with cord, rope, or wire mesh. All collected plants shall be balled and burlapped.

B. Plants with broken, damaged or insufficient rootballs will be rejected.

C. All plant material shall be protected from possible bark injury or breakage of branches. All plants transported by open trucks shall be adequately covered to prevent windburn, drying or damage to plants.

D. Plants which cannot be planted immediately on delivery to the site shall be covered with moist soil, mulch or other protection from the drying of wind and sun. All plants shall be watered as necessary by the Landscape Contractor until planted.

2.04 STORAGE:
A. All plant materials shall be stored on the site in designated areas, specified by the Landscape Architect or Owner's agent.

B. No plant material shall be stored longer than seventy-two (72) hours unless approved by by Landscape Architect and/or owner.

C. The Landscape Architect reserves the right to reject any plant materials not in conformance with these specifications.

D. All rejected material shall be immediately removed from the site and replaced with acceptable material at no cost to the Owner.

2.05 PROTECTION DURING PLANTING:
A. Trees moved by winch or crane shall be thoroughly protected from chain marks, girdling or bark slippage by means of burlap, wood battens or other approved methods. Battens shall NOT be attached to the tree with nails.

2.06 PLANTING SOIL:
A. Planting soil for all plantings shall consist of existing native soil and shall be free of debris, roots, clay, stones, plants or other foreign materials which might be a hindrance to planting operations or be detrimental to good growth.

2.07 FERTILIZER:
A. Commercial fertilizer shall comply with the state fertilizer laws. Nitrogen shall not be less than 40% from organic source. Inorganic chemical nitrogen shall not be derived from the sodium form of nitrate. Fertilizers shall be delivered to the site in unopened original containers, each bearing the manufacturer's guaranteed analysis. Any fertilizer that becomes caked or otherwise damaged shall be rejected.

B. Thoroughly mixed 3 lbs. of commercial fertilizer to each cubic yard of planting soil.

C. Tabletized fertilizer shall be Agriform planting tablets 20-10-5 formula, 21 gram or equal. All trees and shrubs shall be fertilized with tabletized fertilizer as follows. While backfilling plant holes, fertilizer tablets shall be equally spaced and placed adjacent to the ball mid-way in depth in accordance with the following rates:

1 gallon container	1 tablet
3 gallon container	2 tablets
5 gallon container	3 tablets
7 gallon	5 tablets

Large tubs, wire baskets, grow bags, and balled and burlapped material shall have 1 tablet for each 1/2 inch of trunk diameter (measured 3 feet from ground) or for each foot of height or spread of larger shrub material.
The Landscape Architect reserves the right to inspect and review the application of fertilizer.

2.08 MULCH:
A. Mulch material shall be clean, dry, free of weeds, seeds and pests, moistened at the time of application to prevent wind displacement. Cypress &/or Red mulch is prohibited.

B. All trees and shrub beds shall receive 3" mulch immediately after planting and thoroughly watered. Apply 2" max on tree & palm rootballs, keep away from tree & palm trunks or as required by local jusidiction.

PART 3: EXECUTION

3.01 DIGGING:
A. The Landscape Contractor shall exercise care in digging and other work so as not to damage existing work, including overhead wires, underground pipes and cables and the pipes and hydrants of watering systems. Should such overhead or underground obstructions be encountered which interfers with planting, the Owner shall be consulted and contractor will adjust the location of plants to clear such obstruction. The Contractor shall be responsible for the immediate repair of any damage caused by his work.

3.02 GRADING:
A. Grading for drainage, swales, etc. to within 4 inches of the finished grade to be provided by others.

B. It shall be the responsibility of the Landscape Contractor to provide the final grading during the course of landscape installation so as to bring sod and planting areas to their proper elevations in relation to walks, paving, drain structures, and other site conditions. The site grading plan must be checked prior to installation of sod to insure that drainage and other conditions will NOT be modified.

3.03 PLANTING:
A. Planting shall take place during favorable weather conditions.

B. The Contractor shall call for utility locates and ascertain the location of all utilities and easements so proper precautions can be taken not to damage or encroach on them.

C. Tree Planting shall be located where it is shown on the plan. No planting holes shall be dug until the proposed locations have been staked on the ground by the Contractor.

D. Excavation of holes shall extend to the required subgrades as specified on the planting diagrams located in the planting plans. Plant pits shall be circular in outline and shall have a profile which conforms to the aforementioned "Tree and Shrub Planting Diagrams".

E. A representative number of planting pits (a minimum of one in every 25 feet throughout the entire site) shall be tested for proper drainage. See Landscape Plan for complete testing methods and requirements.

F. Planting pits shall be excavated to the following dimensions and refilled with a mixture of (1/2) planting soil (1/2) existing native soil;
1 Gallon material (1 gal.): 12" x 12" x 12" min.
3 Gallon material (3 gal.): 20" x 20" x 18" min.
Lerio material (7 gal.): 30" x 30" x 24" min.
Field grown material and trees: 1-1/2 times width of ball and depth of ball plus 12" min.

G. No planting or laying of sod shall be initiated until the area has been cleaned of existing sod or other plant materials, rough grass, weeds, debris, stones etc. and the ground has been brought to an even grade, with positive drainage away from buildings and towards drain inlets and swales and approved by Landscape Architect or owner's rep.

H. Each plant shall be planted in an individual hole as specified for trees, shrubs, and vines.

I. All plants shall be set to ultimate finished grade. No filling will be permitted around trunks or stems. All ropes, wire, stakes, etc., shall be removed from sides and top of the ball and removed from hole before filling in.

J. All flagging ribbon shall be removed from trees and shrubs before planting.

K. Excess excavation (fill) from all holes shall be removed from the site, at no additional expense to Owner.

L. All palms shall be backfilled with sand, thoroughly washed in during planting operations and with a shallow saucer depression left at the soil line for future waterings. Saucer areas shall be top-dressec two (2") inches deep with topsoil raked and left in a neat, clean manner.

3.04 PRUNING:
A. Remove dead and broken branches from all plant material. Prune to retain typical growth habit of individual plants with as much height and spread as possible in a manner which will preserve the plant's natural character.

B. Make all cuts with sharp instruments flush with trunk or adjacent branch, in such a manner as to insure elimination of stubs. Cuts made at right angles to line of growth will not be permitted.

C. Trees shall not be poled or topped.

D. Remove all trimmings from site.

3.05 GUYING:
A. All trees over six (6') feet in height shall, immediately after setting to proper grade, be guyed with three sets of two strands, No. 12 gauge malleable galvanized iron, in tripod fashion. See Detail.

B. Wires shall not come in direct contact with the tree but shall be covered with an approved protection device at all contact points. Wires shall be fastened in such a manner as to avoid pulling crotches apart.

D. Stake & Brace all treess larger than 12' oa. See detail. Stakes shall be 2" x 2" lumber of sufficient length to satisfactorily support each tree.

E. Turnbuckles for guying trees shall be galvanized or cadmium plated and shall be of adequate size and strength to properly maintain tight guy wires.

3.06 WATER:
A. Each plant or tree shall be thoroughly watered in after planting. Watering of all newly installed plant materials shall be the responsibility of the Landscape Contractor until final acceptance by the Landscape Architect.

B. See General Notes of Landscape Plan for water source.

3.07 SOD:

A. The Landscape Contractor shall sod all areas indicated on the drawings.

B. It shall be the responsibility of the Landscape Contractor to fine grade all landscape areas, eliminating al bumps, depressions, sticks, stones, and other debris.

C. The sod shall be firm, tough texture, having a compacted growth of grass with good root development. It shall contain no noxious weeds, or any other objectionable vegetation, fungus, insects, or disease. The soil embedded in the sod shall be good clean earth, free from stones and debris.

D. Before being cut and lifted, the sod shall have been mowed at least three times with a lawn mower, with the final mowing not more than seven days before the sod is cut. The soc shall be carefully cut into uniform dimensions.

E. 6-6-6 fertilizer with all trace elements is to be applied at the rate of 40 lbs. per 1,000 sq. ft. prior to laying sod.

F. Solid sod shall be laid with closely abutting, staggered joints with a tamped or rolled, even surface.

G. The finished level of all sod areas after settlement shall be one (1") inch below the top of abutting curbs, walks, paving and wood borders to allow for building turf.

H. If in the opinion of the Landscape Architect, top dressing is necessary after rolling, clean yellow sand will be evenly applied over the entire surface and thoroughly washed in.

3.08 SEEDING:
A. The Landscape Contractor shall remove all vegetation and rocks larger than (1") in diameter from areas to be seeded, scarify the area, then apply fertilizer at a rate of 500 lbs. per acre.

B. Application: Argentine Bahia Grass seed - 200 Pounds per acre mixed with common hulled Bermuda seed - 30 lbs. per acre. All other seed mixtures shall be applied per the manufacturer's instructions.

C. Roll immediately after seeding with a minimum 500 pound roller, then apply straw mulch at the rate of 2,500 pounds per acre.

D. Apply fertilizer at the rate of 150 lbs. per acre 45-60 days after seeding.

3.09 CLEANING UP:
A. The contractor shall at all times keep the premises free from accumulations of waste materials or rubbish caused by his employees or work. He shall leave all paved areas "broom clean" when completed with his work.

3.10 MAINTENANCE:
A. Maintenance shall begin immediately after each plant is installed and shall continue until all planting has been accepted by the Owner or Landscape Architect. Maintenance shall include watering, weeding, removal of dead materials, resetting plants to proper grades or upright positions, spraying, restoration of planting saucer and/or any other necessary operations.

B. Proper protection to lawn areas shall be provided and any damage resulting from planting operations shall be repaired promptly.

C. Replacement of plants during the maintenance period shall be the responsibility of the Contractor, excluding vandalism or damage on the part of others, lighting, or hurricane force winds, until final acceptance.

D. In the event that weeds or other undesirable vegetation become prevalent, it shall be the Contractor's responsibility to remove them.

E. Trees or other plant material which fall or are blown over during the maintenance period will be reset by the Contractor at no additional expense to the Owner, the only exception being hurricane force winds.

3.11 COMPLETION, INSPECTION AND ACCEPTANCE:
A. Completion of the work shall mean the full and exact compliance cnd conformity with the provisions expressed or implied in the Drawings and in the Specifications, including the complete removal of all trash, debris, soil or other waste created by the Landscape Contractor.

B. Inspection of work to determine completion of contract, exclusive of the possible replacement of plants, will be made by the Owner and/or Landscape Architect at the conclusion of all planting and at the request of the Landscape Contractor.

C. All plant material shall be alive and in good growing condition for each specified kind of plan: at the time of acceptance. The rating of each plant according to Florida Grades and Standards shall be equal to or better than that called for on the plans and in these Specifications at the time of final inspection and acceptance.

D. After inspection, the Landscape Contractor will be notified by the Owner of the acceptance of all plant material and workmanship, exclusive of the possible replacement of plants subject to guarantee.

DRAINAGE TESTING/DRAINAGE CHANNEL REQUIREMENTS

PRIOR TO PLANTING ALL PLANTING PITS SELECTED FOR TESTING SHALL BE TESTED IN THE FOLLOWING MANNER


A. DIG EACH PLANTING PIT TO THE MINIMUM SPECIFIED SIZE.

B. FILL PLANTING PIT WITH TWELVE INCHES (12") OF WATER. IF THE WATER LEVEL DROPS FOUR (4") OR MORE WITHIN FOUR (4) HOURS, THE DRAINAGE IS SUFFICIENT AND A DRAINAGE CHANNEL IS NOT REQUIRED IF THE WATER LEVEL DROPS LESS THAN FOUR INCHES (4") WITHIN THE FOUR (4) HOUR PERIOD, A DRAINAGE CHANNEL IS REQUIRED.


C. WHERE REQUIRED, THE DRAINAGE CHANNEL MUST EXTEND DOWN THROUGH THE NON POROUS SOIL AND INTO POROUS SOIL. (SEE DETAIL)

D. ALL MATERIAL REMOVED FROM THE DRAINAGE CHANNEL SHALL BE DISCARDED.


E. WHEN BACKFILLING PLANTING PITS WITH PLANTING MIXTURE, CARE MUST BE TAKEN TO KEEP THE CONSISTENCY OF THE SOIL MIX THE SAME THROUGHOUT THE PLANTING PIT AND DRAINAGE CHANNEL.

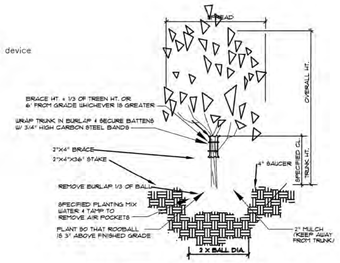


LARGE TREE PLANTING & STAKING
SCALE: NOT TO SCALE

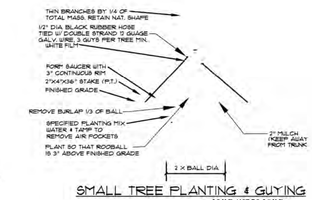


SMALL TREE PLANTING & GUYING
SCALE: NOT TO SCALE

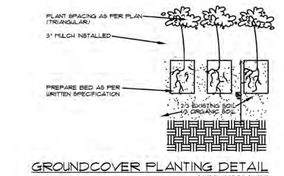

GROUNDCOVER PLANTING DETAIL
SCALE: NOT TO SCALE

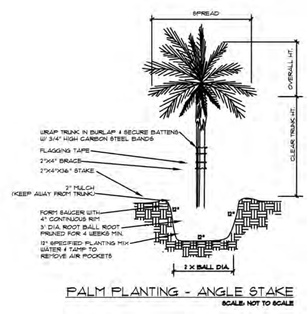

PALM PLANTING - ANGLE STAKE
SCALE: NOT TO SCALE

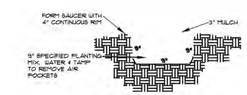

SHRUB PLANTING
SCALE: NOT TO SCALE




DRAINAGE TESTING DETAIL
SCALE: NOT TO SCALE




BRACING DETAIL
SCALE: NOT TO SCALE

TREE PROTECTION DETAIL

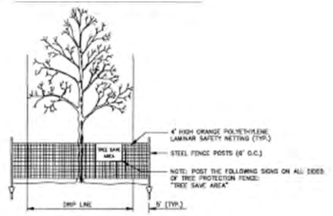

EILEEN G DESIGNS
LANDSCAPE DESIGN
1650 SW Prosperity Way
Palm City, FL 34990
772-260-0305
EileenGDesigns.com

Key / Location:

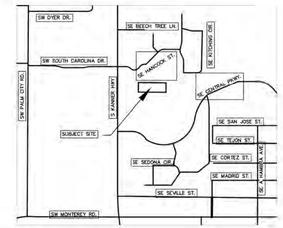

Hidden Key Apartments

Martin County, Florida

NOTES & DETAILS

Date	By	Description
10/12/20	E.G.	

N

Sheet
3 of 3

SEAL