THIS DOCUMENT, TOGETHER WITH THE CONCEPTS AND DESIGNS PRESENTED HEREIN, AS AN INSTRUMENT OF SERVICE, IS INTENDED ONLY FOR THE SPECIFIC PURPOSE AND CLIENT FOR WHICH IT WAS PREPARED. REUSE OF AND IMPROPER RELIANCE ON THIS DOCUMENT WITHOUT WRITTEN AUTHORIZATION AND ADAPTATION BY CREECH CONSULTING, INC. SHALL BE WITHOUT LIABILITY TO CREECH CONSULTING, INC.

SITE DATA

TOTAL SITE AREA:	59,342 SF	1.36 ACRES	100%
EXISTING ZONING:	MULTIFAMILY/OFFICE		
FUTURE LAND USE:	OFFICE-RESIDENTIAL		
PARCEL CONTROL NUMBER	9384102100000200000		
PROPOSED ZONING:	RPUD		
PROPOSED/EXISTING USE:	MULTIFAMILY/VACANT		

OPEN SPACE

TOTAL OPEN SPACE			
PROVIDED	10,869 SF	0.25 ACRES	18%
PAVERS (CREDIT)	9,240 SF	0.21 ACRES	15%
TOTAL	20,109 SF	0.46 ACRES	33%

SETBACKS

FRONT : 25 FEET SIDE : 15 FEET REAR : 20' REAR

PREVIOUS APPROVAL

KANNER ROW HOMES, 2012

IMPERVIOUS AREA

TOTAL DEVELOPED AREA			
BUILDING	19,978 SF	0.46 ACRES	34%
PAVERS (18,280 x 50%)	9,140 SF	0.21 ACRES	15%
CONCRETE/DUMPSTER	629 SF	0.01 ACRES	1%
DRY DETENTION	4,340 SF	0.10 ACRES	10%

BUILDING DATA

TOTAL GROSS FLOOR AREA	19,978 SF 0.46 ACRES
TOTAL 28 UNITS	20.59 UNITS / ACRE
UNIT SIZE	1,286 SQUARE FEET
	0.607 F.A.R.
BUILDING HEIGHT	MAX 2 STORIES (3 STORIES MAX)

PARKING REQUIRED


2 SPACES PER UNIT = 56 SPACES
ADA = 2 SPACES

PARKING PROVIDED

REGULAR :	54 SPACES
HANDICAP:	2 SPACES
TOTAL	56 SPACES

ENGINEER
RICHARD CREECH, P.E./P.S.M.
CREECH CONSULTING INC

LOCATION MAP: NTS

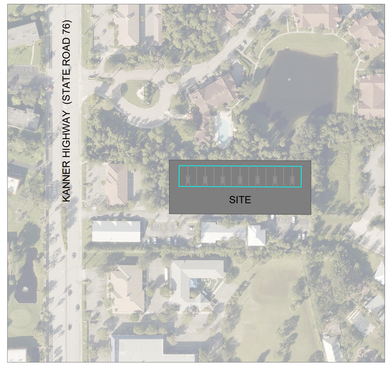



LEGAL DESCRIPTION

Lot 2, KANNER MINOR PLAT, according to the plat thereof, as recorded in Plat Book 14, Page 64, of the Public Records of Martin County, Florida.

TOGETHER WITH an easement for common driveway/access over the North 16 feet of the South 110 feet of the West 564 feet of the North three-quarters of the West one-half of the Northwest one-quarter of the Southwest one-quarter of Section 9, Township 38 South, Range 41 East, less the right of way for State Road 76, as described in Official Records Book 1355, Page 1382, of the Public Records of Martin County, Florida.

ALSO TOGETHER WITH an easement for common driveway/access over the South 10 feet of Lot 1, KANNER MINOR PLAT, as shown on said plat recorded in Plat Book 14, Page 64, of the Public Records of Martin County, Florida.

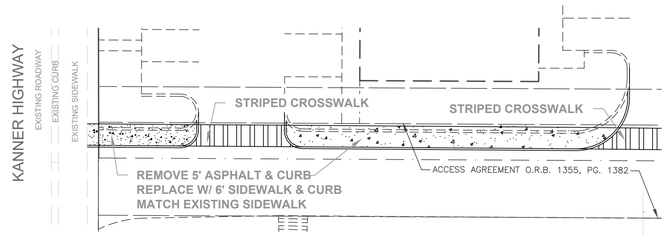

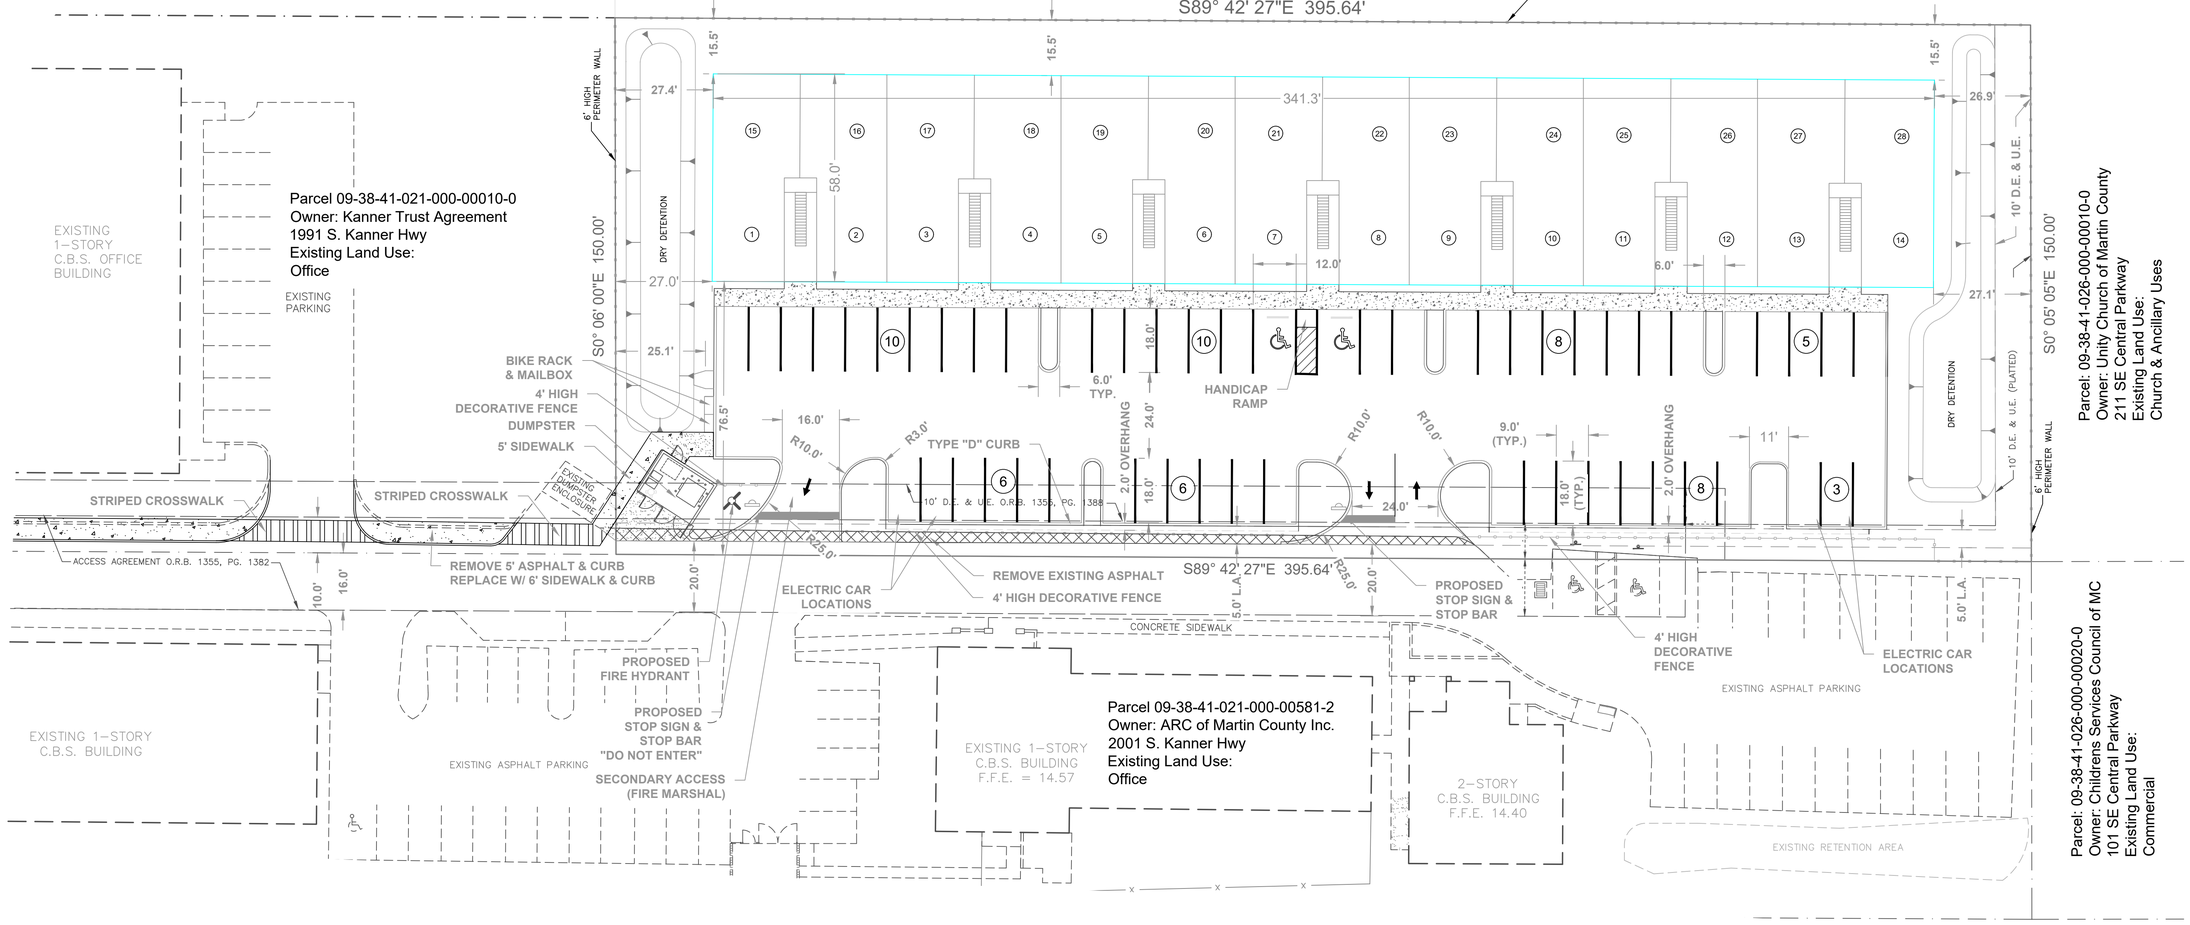



0 10 20 40
SCALE 1"=20'

CREECH CONSULTING, INC
SITE DEVELOPMENT - PLANNING - ENGINEERING
1235 SE INDIAN STREET - SUITE 102
STUART, FL 34997
772.485.2140
BOARD OF PROFESSIONAL ENGINEERS, CERTIFICATE OF AUTHORIZATION NUMBER 9139
PROFESSIONAL SURVEYORS AND MAPPERS AMENDED CERTIFICATE NO. LB-0007016

DATE	REVISION	INITIALS

PROJECT: HIDDEN KEY APARTMENTS
LOCATION: CITY of STUART

SHEET TITLE: SITE PLAN
PROJECT #: --
SCALE: AS SHOWN
FILE:
DRAWN BY: DGP
DATE: 11/25/2020

ENGINEER'S SEAL

SHEET 1 OF 1