

BLDG A NORTH ELEVATION (PARKING)

SCALE: 3/16" = 1'-0"



BLDG A SOUTH ELEVATION

SCALE: 3/16" = 1'-0"

JOB NUMBER:
19-178A

SHEET NO:

OF X.

Braden & Braden AIA, PA
ARCHITECTS - PLANNERS
417 S.E. COCONUT AVENUE
Tel : (772) 287-8258
Fax : (772) 287-8283
Website: www.bradenarchitects.com
Stuart, FL 34996 #AAC000032

BUILDING A FOR:
PALMETTO CALLE

Address: stuart florida

Date Drawn: 8-21-20
Drawn by: D.R.B. C.C.U.
Checked by: D.R.B.

Revisions :

STATE OF FLORIDA
DANIEL R. BRADEN
AR 9770
REGISTERED ARCHITECT




BLDG A EAST ELEVATION (STREET)

SCALE: 3/16" = 1'-0"



BLDG A WEST ELEVATION

SCALE: 3/16" = 1'-0"

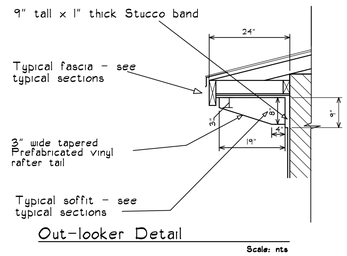

Out-looker Detail

Scale: nts

JOB NUMBER: 19-178A

SHEET NO:

OF X.

Braden & Braden AIA, PA
ARCHITECTS - PLANNERS
417 S.E. COCONUT AVENUE
Tel : (772) 287-8258
Fax : (772) 287-8283
Website: www.bradenarchitects.com
Stuart, FL 34996 #AAC000032

BUILDING A FOR:

PALMETTO CALLE

Address: stuart florida


Date Drawn: 8-21-20

Drawn by: D.R.B. C.C.U.

Checked by: D.R.B.

Revisions :

STATE OF FLORIDA
DANIEL R. BRADEN
AR 9770
REGISTERED ARCHITECT

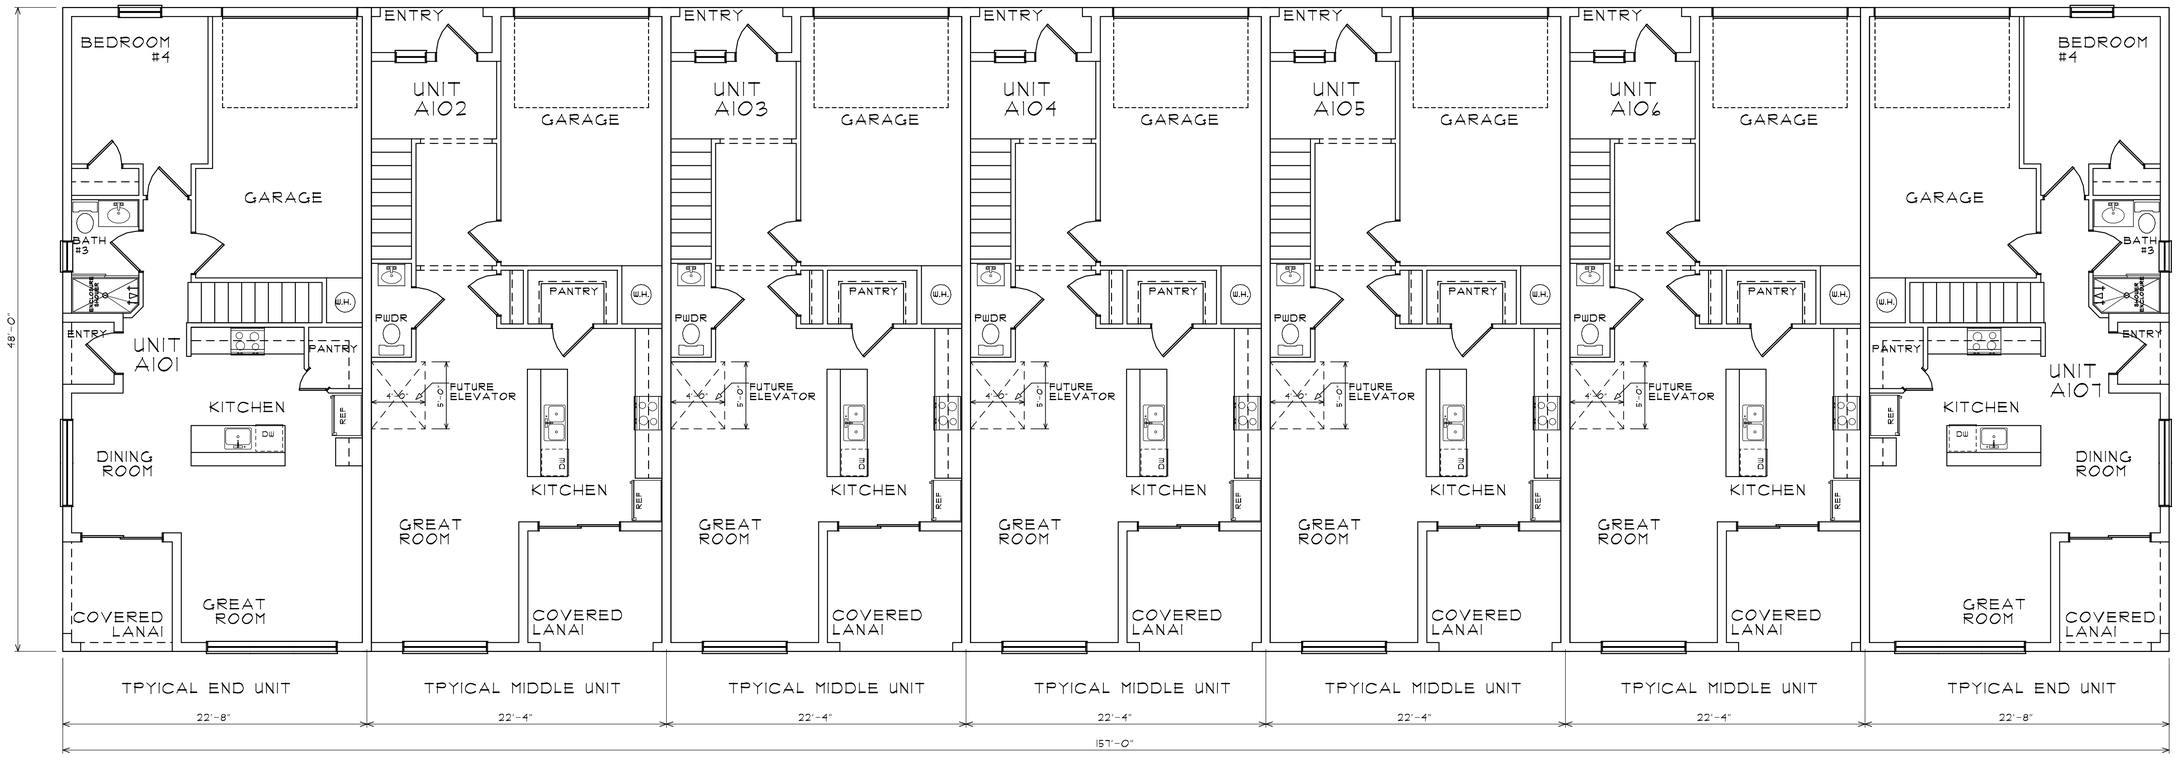

BUILDING A FLOOR PLAN

SCALE 3/16" = 1'-0"

Building A Square Footage TOTAL

First Floor Foot Print =	7,536 sq. ft.
Second Floor Foot Print =	7,409 sq. ft.
Total Footprint =	14,945 sq. ft.

Braden & Braden AIA, PA
ARCHITECTS - PLANNERS
417 S.E. COCONUT AVENUE
Tel : (772) 287-8258
Fax : (772) 287-8283
Website: www.bradenarchitects.com
Stuart, FL 34996 #AAC000032

BUILDING A FOR:

PALMETTO CALLE

Address: stuart florida

Date Drawn: 8-21-20
Drawn by: D.R.B. C.C.U.
Checked by: D.R.B.


Revisions :

STATE OF FLORIDA
DANIEL R. BRADEN
AR 9770
REGISTERED ARCHITECT

JOB NUMBER: 19-178A

SHEET NO:

OF X.

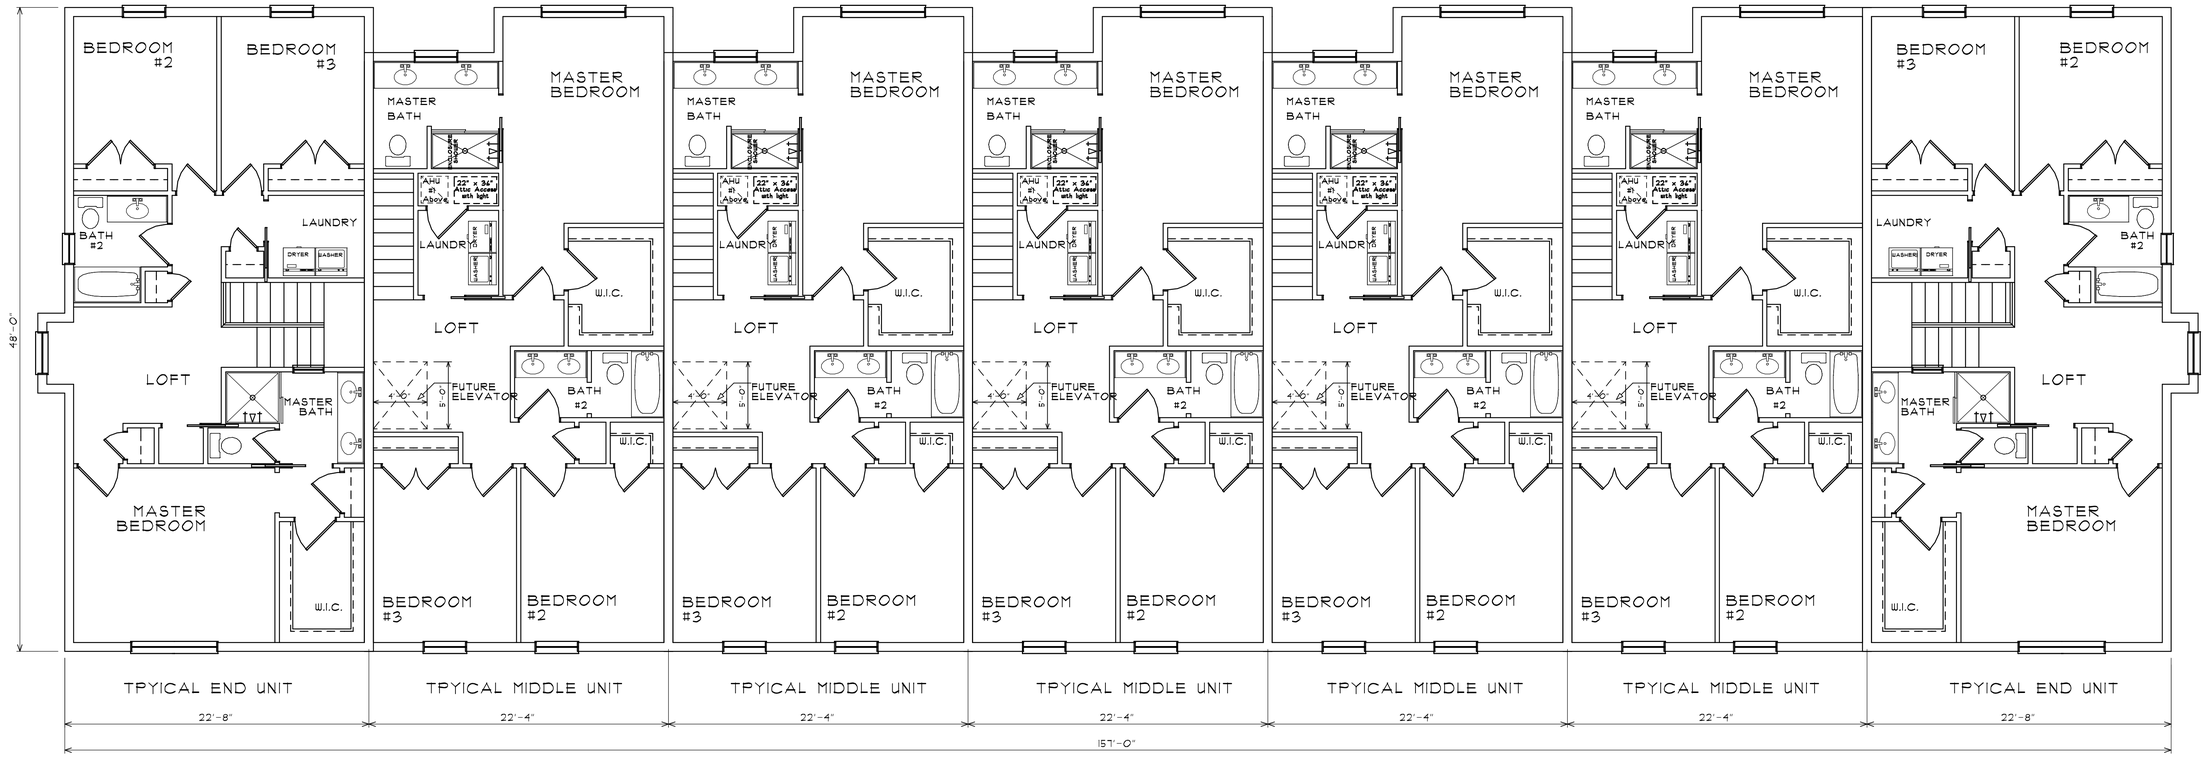

BUILDING A SECOND FLOOR PLAN

SCALE 3/16" = 1'-0"

Braden & Braden AIA, PA
ARCHITECTS - PLANNERS
417 S.E. COCONUT AVENUE
Tel : (772) 287-8258
Fax : (772) 287-8283
Website: www.bradenarchitects.com
Stuart, FL 34996 #AAC000032

BUILDING A FOR:

PALMETTO CALLE

Address: stuart florida

Date Drawn: 8-21-20
Drawn by: D.R.B. C.C.U.
Checked by: D.R.B.

Revisions :

STATE OF FLORIDA
DANIEL R. BRADEN
AR 9770
REGISTERED ARCHITECT

JOB NUMBER: 19-178A

SHEET NO:

OF X.



BLDG B WEST ELEVATION (PARKING)

SCALE: 3/16" = 1'-0"



BLDG B EAST ELEVATION (STREET)

SCALE: 3/16" = 1'-0"

JOB NUMBER: 19-178B

SHEET NO:

OF X.

Braden & Braden AIA, PA
ARCHITECTS - PLANNERS
417 S.E. COCONUT AVENUE
Tel : (772) 287-8258
Fax : (772) 287-8283
Website: www.bradenarchitects.com
Stuart, FL 34996 #AAC000032

BUILDING B FOR:

PALMETTO CALLE

Address: stuart florida

Date Drawn: 8-21-20

Drawn by: D.R.B. C.C.U.

Checked by: D.R.B.

Revisions :

STATE OF FLORIDA
DANIEL R. BRADEN
AR 9770
REGISTERED ARCHITECT



BLDG B NORTH ELEVATION

SCALE: 3/16 = 1'-0"



BLDG B SOUTH ELEVATION

SCALE: 3/16" = 1'-0"

JOB NUMBER:
19-178B

SHEET NO:

OF X.

Braden & Braden AIA, PA
ARCHITECTS - PLANNERS
417 S.E. COCONUT AVENUE
Tel : (772) 287-8258
Fax : (772) 287-8283
Website: www.bradenarchitects.com
Stuart, FL 34996 #AAC000032

BUILDING B FOR:


PALMETTO CALLE

Address: stuart florida

Date Drawn: 8-21-20
Drawn by: D.R.B. C.C.U.
Checked by: D.R.B.

Revisions :

STATE OF FLORIDA
DANIEL R. BRADEN
AR 9770
REGISTERED ARCHITECT

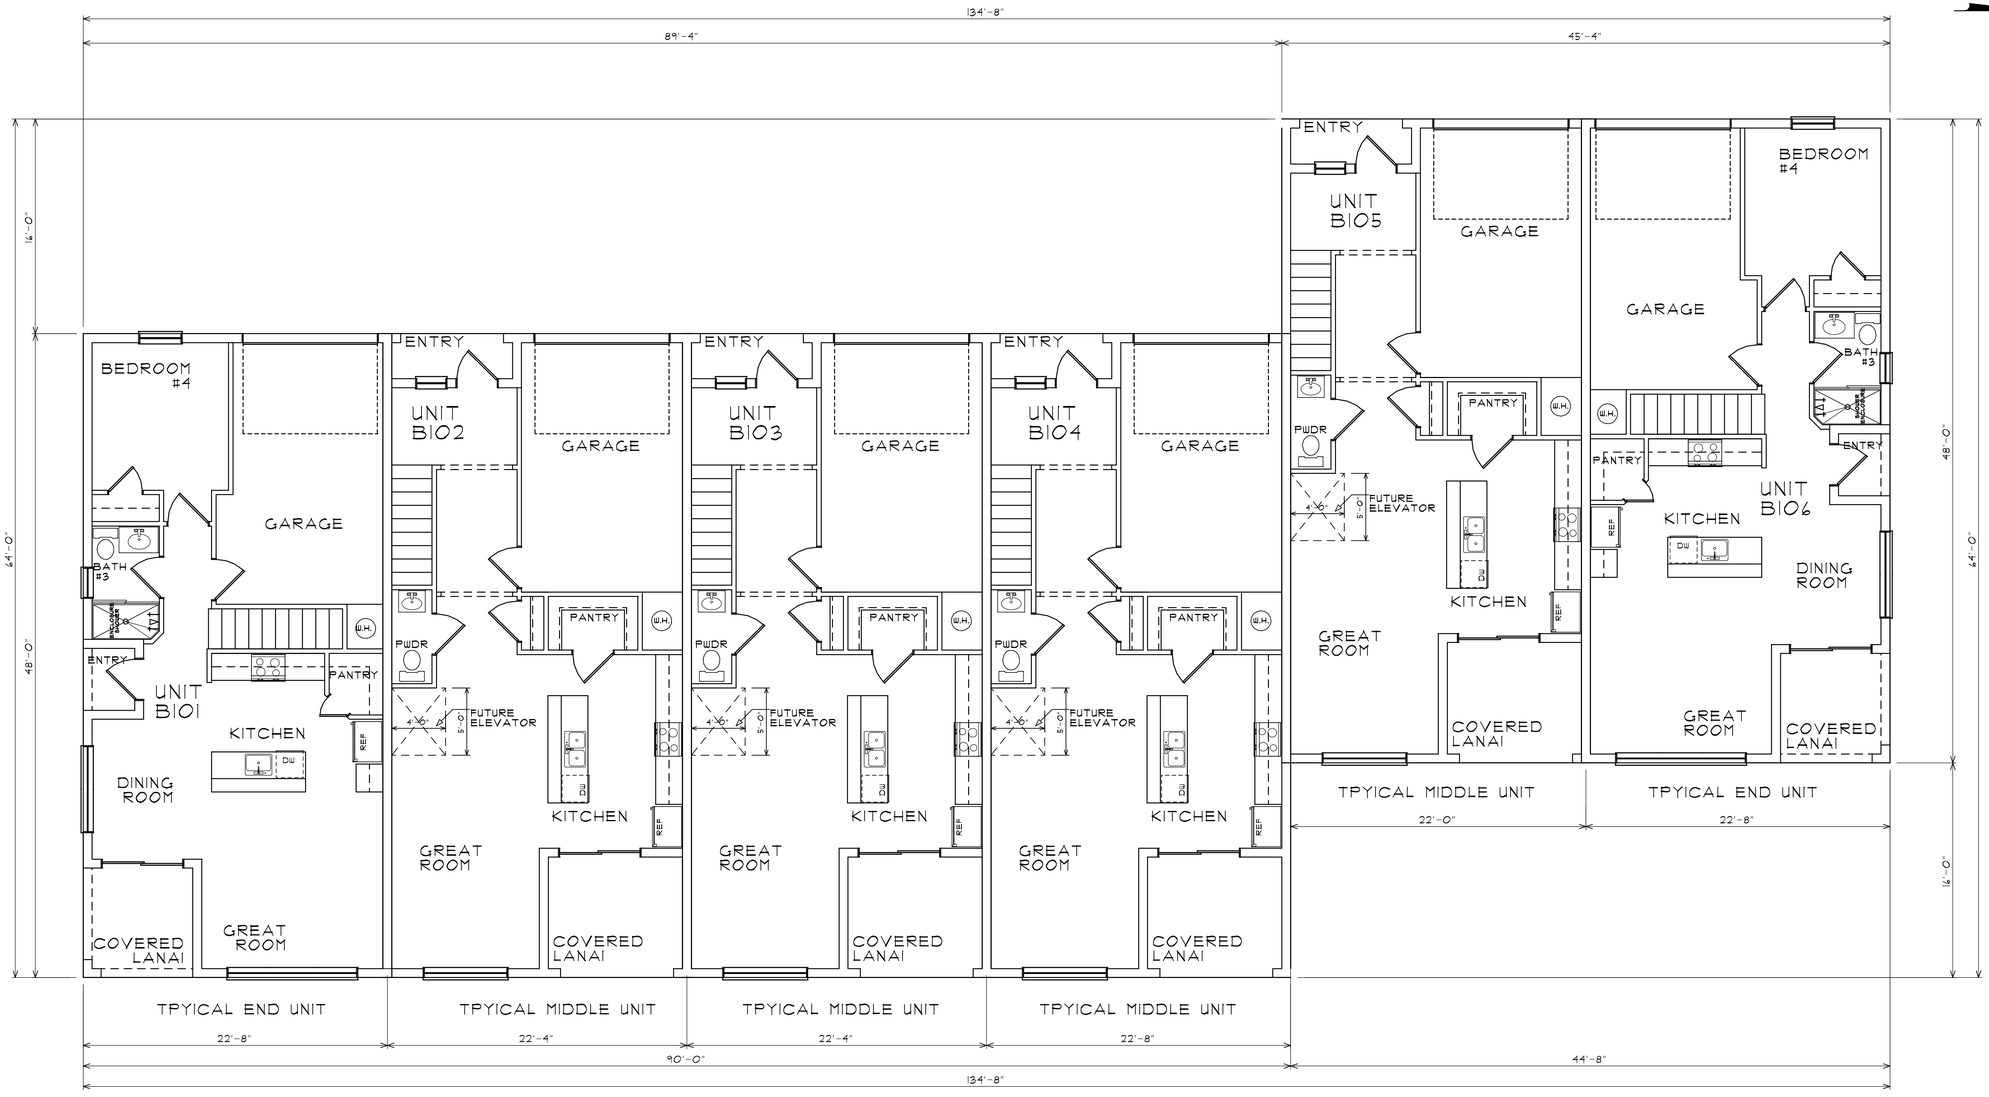

BUILDING B FLOOR PLAN

SCALE 3/16" = 1'-0"

Building B Square Footage TOTAL

First Floor Foot Print =	6,475 sq. ft.
Second Floor Foot Print =	6,375 sq. ft.
Total Footprint =	12,850 sq. ft.

BUILDING B FOR:
PALMETTO CALLE

Address: stuart florida

Revisions :

Date Drawn: 8-15-20
Drawn by: D.R.B.
C.C.U.
Checked by: D.R.B.

Braden & Braden AIA, PA
ARCHITECTS - PLANNERS
417 S.E. COCONUT AVENUE
Tel : (772) 287-8258
Fax : (772) 287-8283
Website: www.bradenarchitects.com
Stuart, FL 34994 #AAC000032


B

SHEET NO:

OF X.

JOB NUMBER:
19-178B

STATE OF FLORIDA
DANIEL R. BRADEN
AR 9770
REGISTERED ARCHITECT

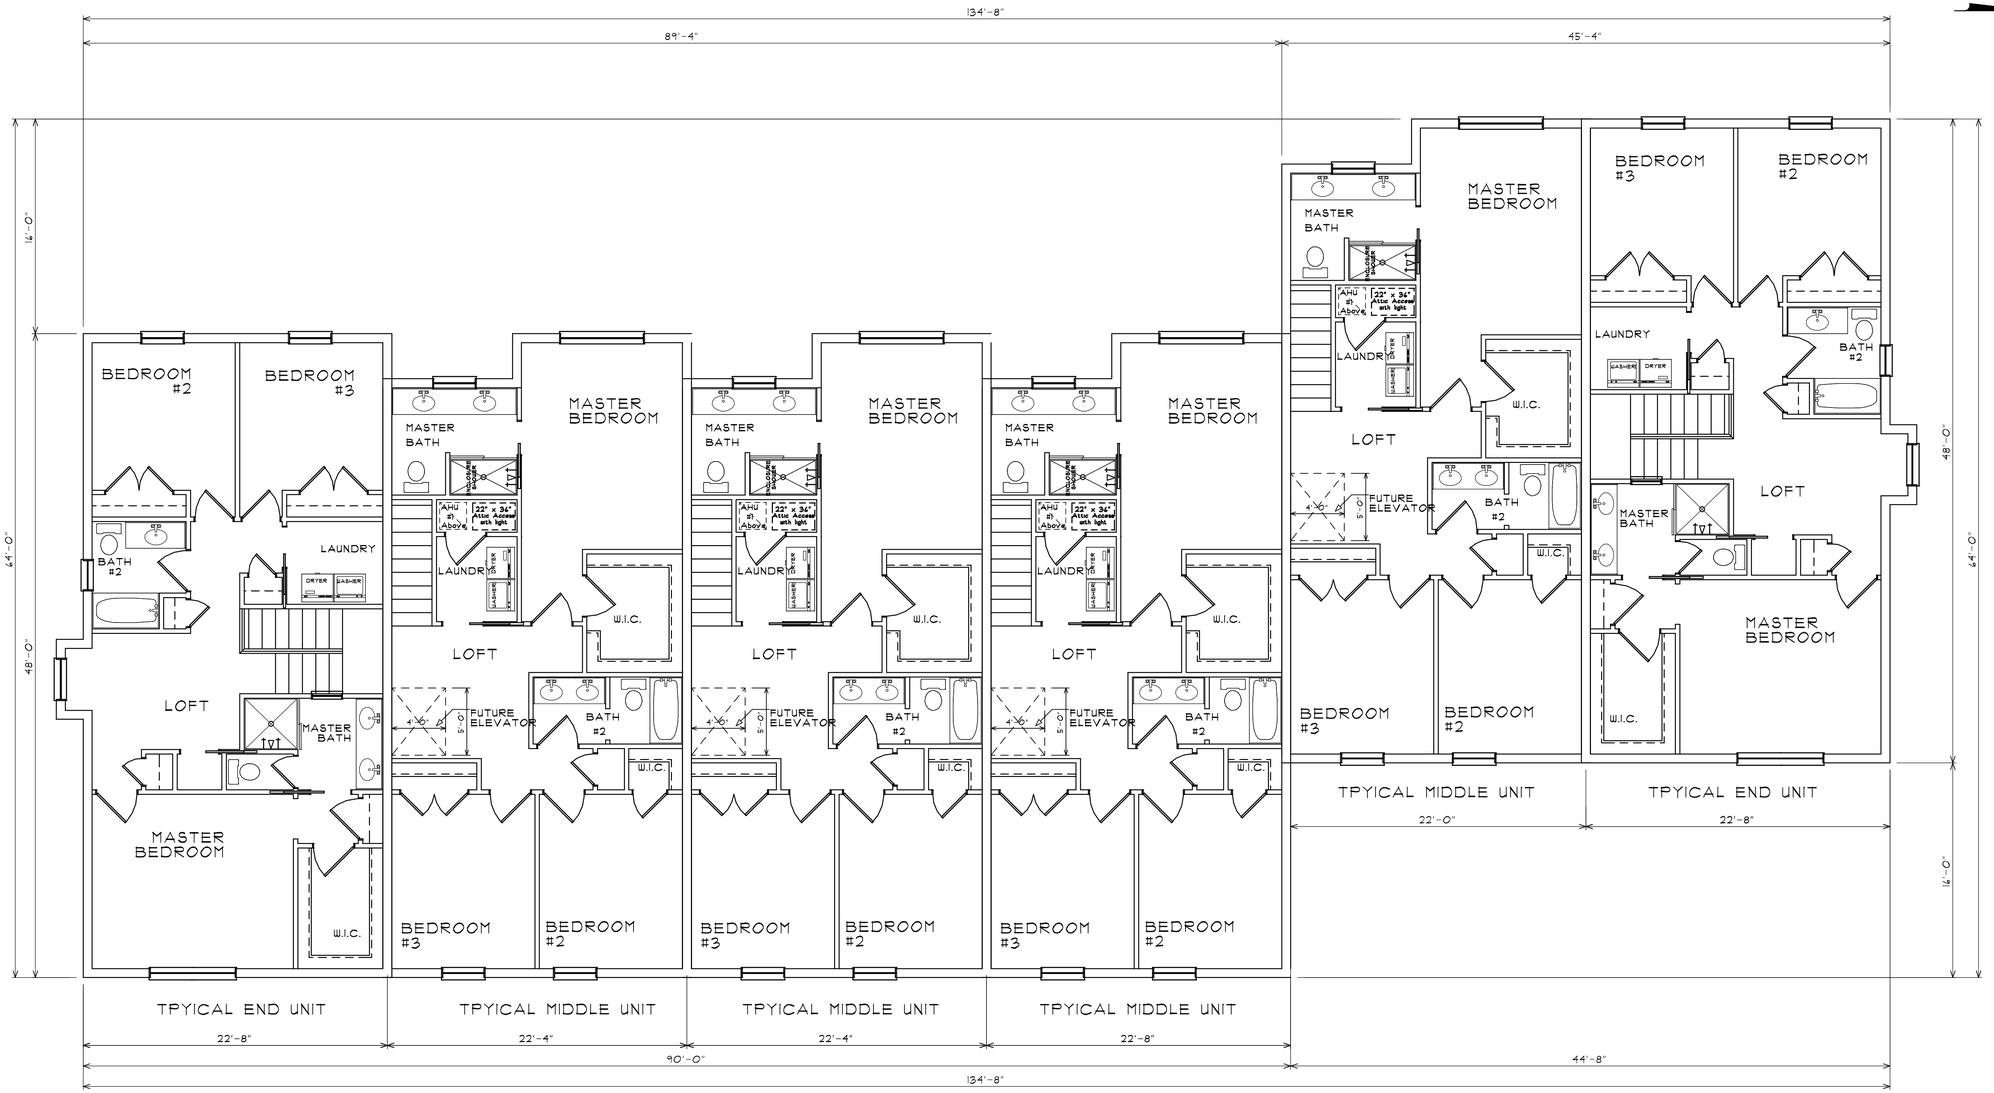

BUILDING B SECOND FLOOR PLAN

SCALE 3/16" = 1'-0"

Building Square Footage

First Floor Foot Print =	7,536 sq. ft.
Second Floor Foot Print =	7,409 sq. ft.
First Floor Total =	14,945 sq. ft.

BUILDING B FOR:

PALMETTO CALLE

Address: stuart florida

Revisions :

Date Drawn: 8-15-20
Drawn by: D.R.B.
C.C.U.
Checked by: D.R.B.

Braden & Braden AIA, PA
ARCHITECTS - PLANNERS
417 S.E. COCONUT AVENUE
Tel : (772) 287-8258
Fax : (772) 287-8283
Website: www.bradenarchitects.com
Stuart, FL 34994 #AAC000032


B

SHEET NO:

OF X.


JOB NUMBER:
19-178B

STATE OF FLORIDA
DANIEL R. BRADEN
AR 9770
REGISTERED ARCHITECT

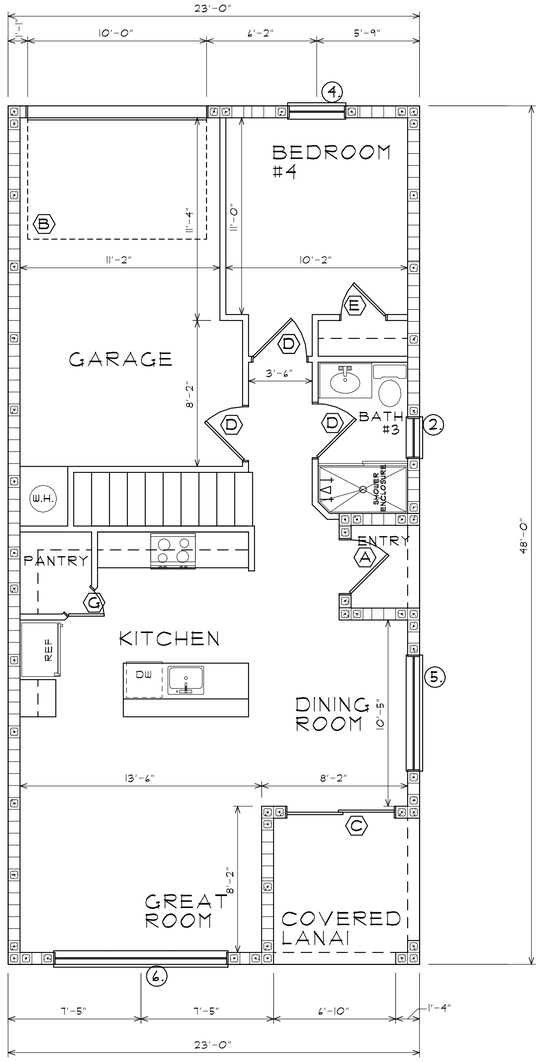

Typical End Unit 1st Floor Plan

SCALE 1/4" = 1'-0"

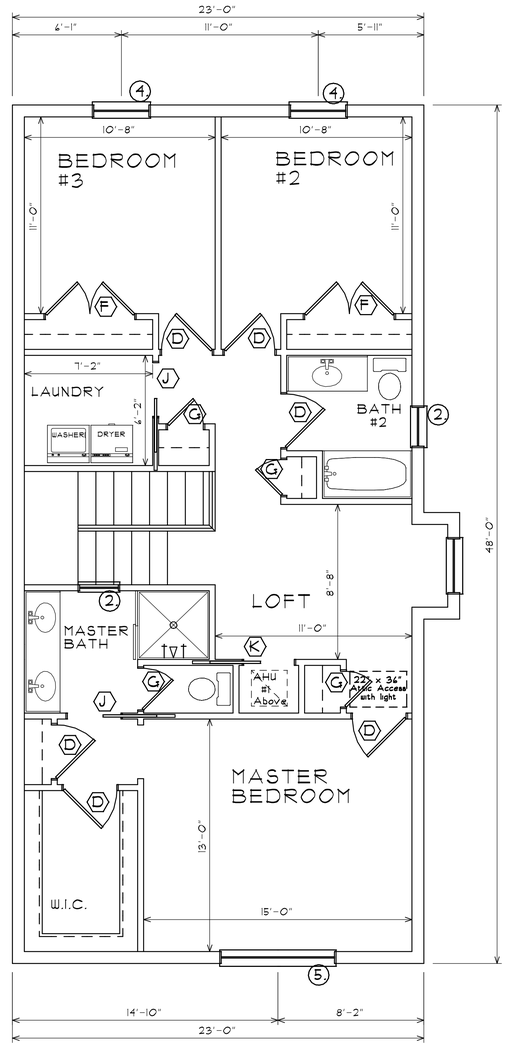

Typical End Unit 2nd Floor Plan

SCALE 1/4" = 1'-0"

TYPICAL END UNIT PLANS

First Floor Square Footage

First Floor A/C =	760 sq. ft.
Covered Porch Total =	84 sq. ft.
Garage =	260 sq. ft.
First Floor Total =	1,104 sq. ft.

Second Floor Square Footage

Second Floor A/C =	1,054 sq. ft.

A/C Space Breakdown

First Floor A/C =	760 sq. ft.
Second Floor A/C =	1,054 sq. ft.
Total A/C space =	1,814 sq. ft.

Residence For:

South Landmark

Address: stuart florida

Revisions :

Date Drawn: 4-25-19

Drawn by: N.T.C.

Checked by: D.R.B.

Braden & Braden AIA, PA

ARCHITECTS - PLANNERS

417 S.E. COCONUT AVENUE

Tel : (772) 287-8258

Fax : (772) 287-8283

Website: www.bradenarchitects.com

Stuart, FL 34994 #AA0000032


SHEET NO:

OF xx

JOB NUMBER:


19-178

STATE OF FLORIDA · DANIEL R. BRADEN · AR 9770 · REGISTERED ARCHITECT

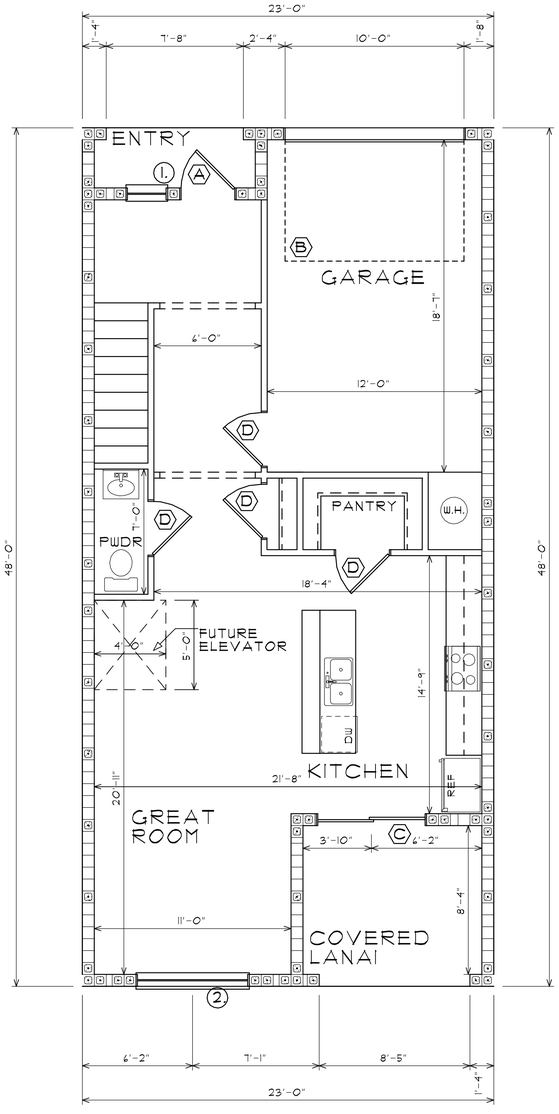

Typical Middle Unit 1st Floor Plan

SCALE 1/4" = 1'-0"

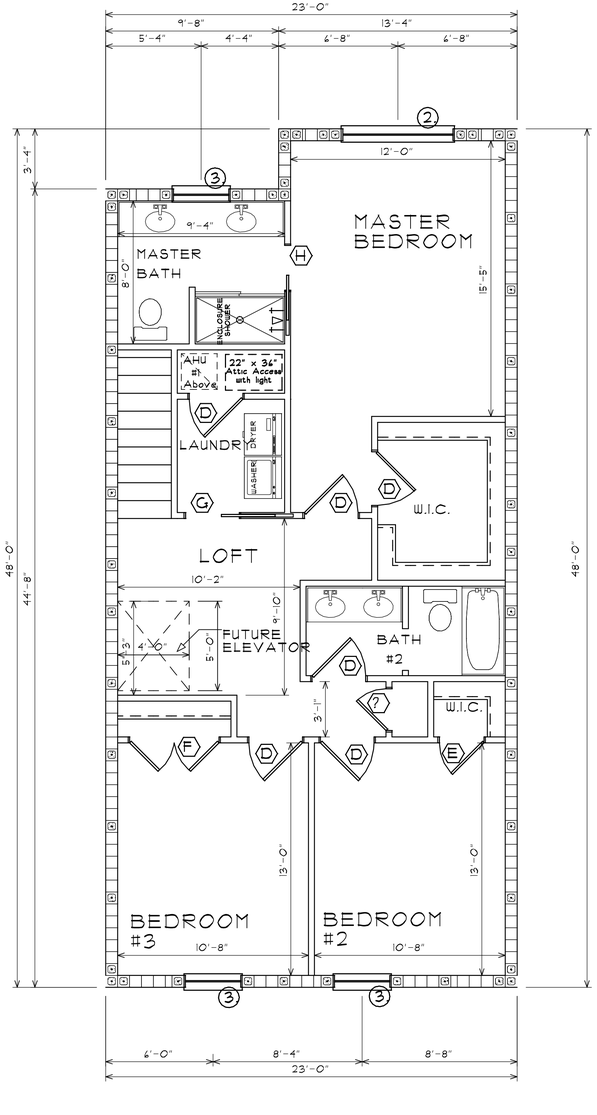

Typical Middle Unit 2nd Floor Plan

SCALE 1/4" = 1'-0"

TYPICAL MIDDLE UNIT PLANS

First Floor Square Footage

First Floor A/C =	684 sq. ft.
Covered Porch Total =	96 sq. ft.
Garage =	245 sq. ft.
First Floor Total =	1,055 sq. ft.

Second Floor Square Footage

Second Floor A/C =	982 sq. ft.

A/C Space Breakdown

First Floor A/C =	684 sq. ft.
Second Floor A/C =	982 sq. ft.
Total A/C space =	1,667 sq. ft.

Residence For:

Southern Landmark

Revisions :

Date Drawn: 8-21-20
Drawn by: D.R.B.
Checked by: D.R.B.

Address: stuart florida

Braden & Braden AIA, PA
ARCHITECTS - PLANNERS
417 S.E. COCONUT AVENUE
Tel : (772) 287-8258
Fax : (772) 287-8283
Website: www.bradenarchitects.com
Stuart, FL 34994 #AAC0000032

SHEET NO:

OF xx

JOB NUMBER:

18-

STATE OF FLORIDA
DANIEL R. BRADEN
REGISTERED ARCHITECT
AR 9770