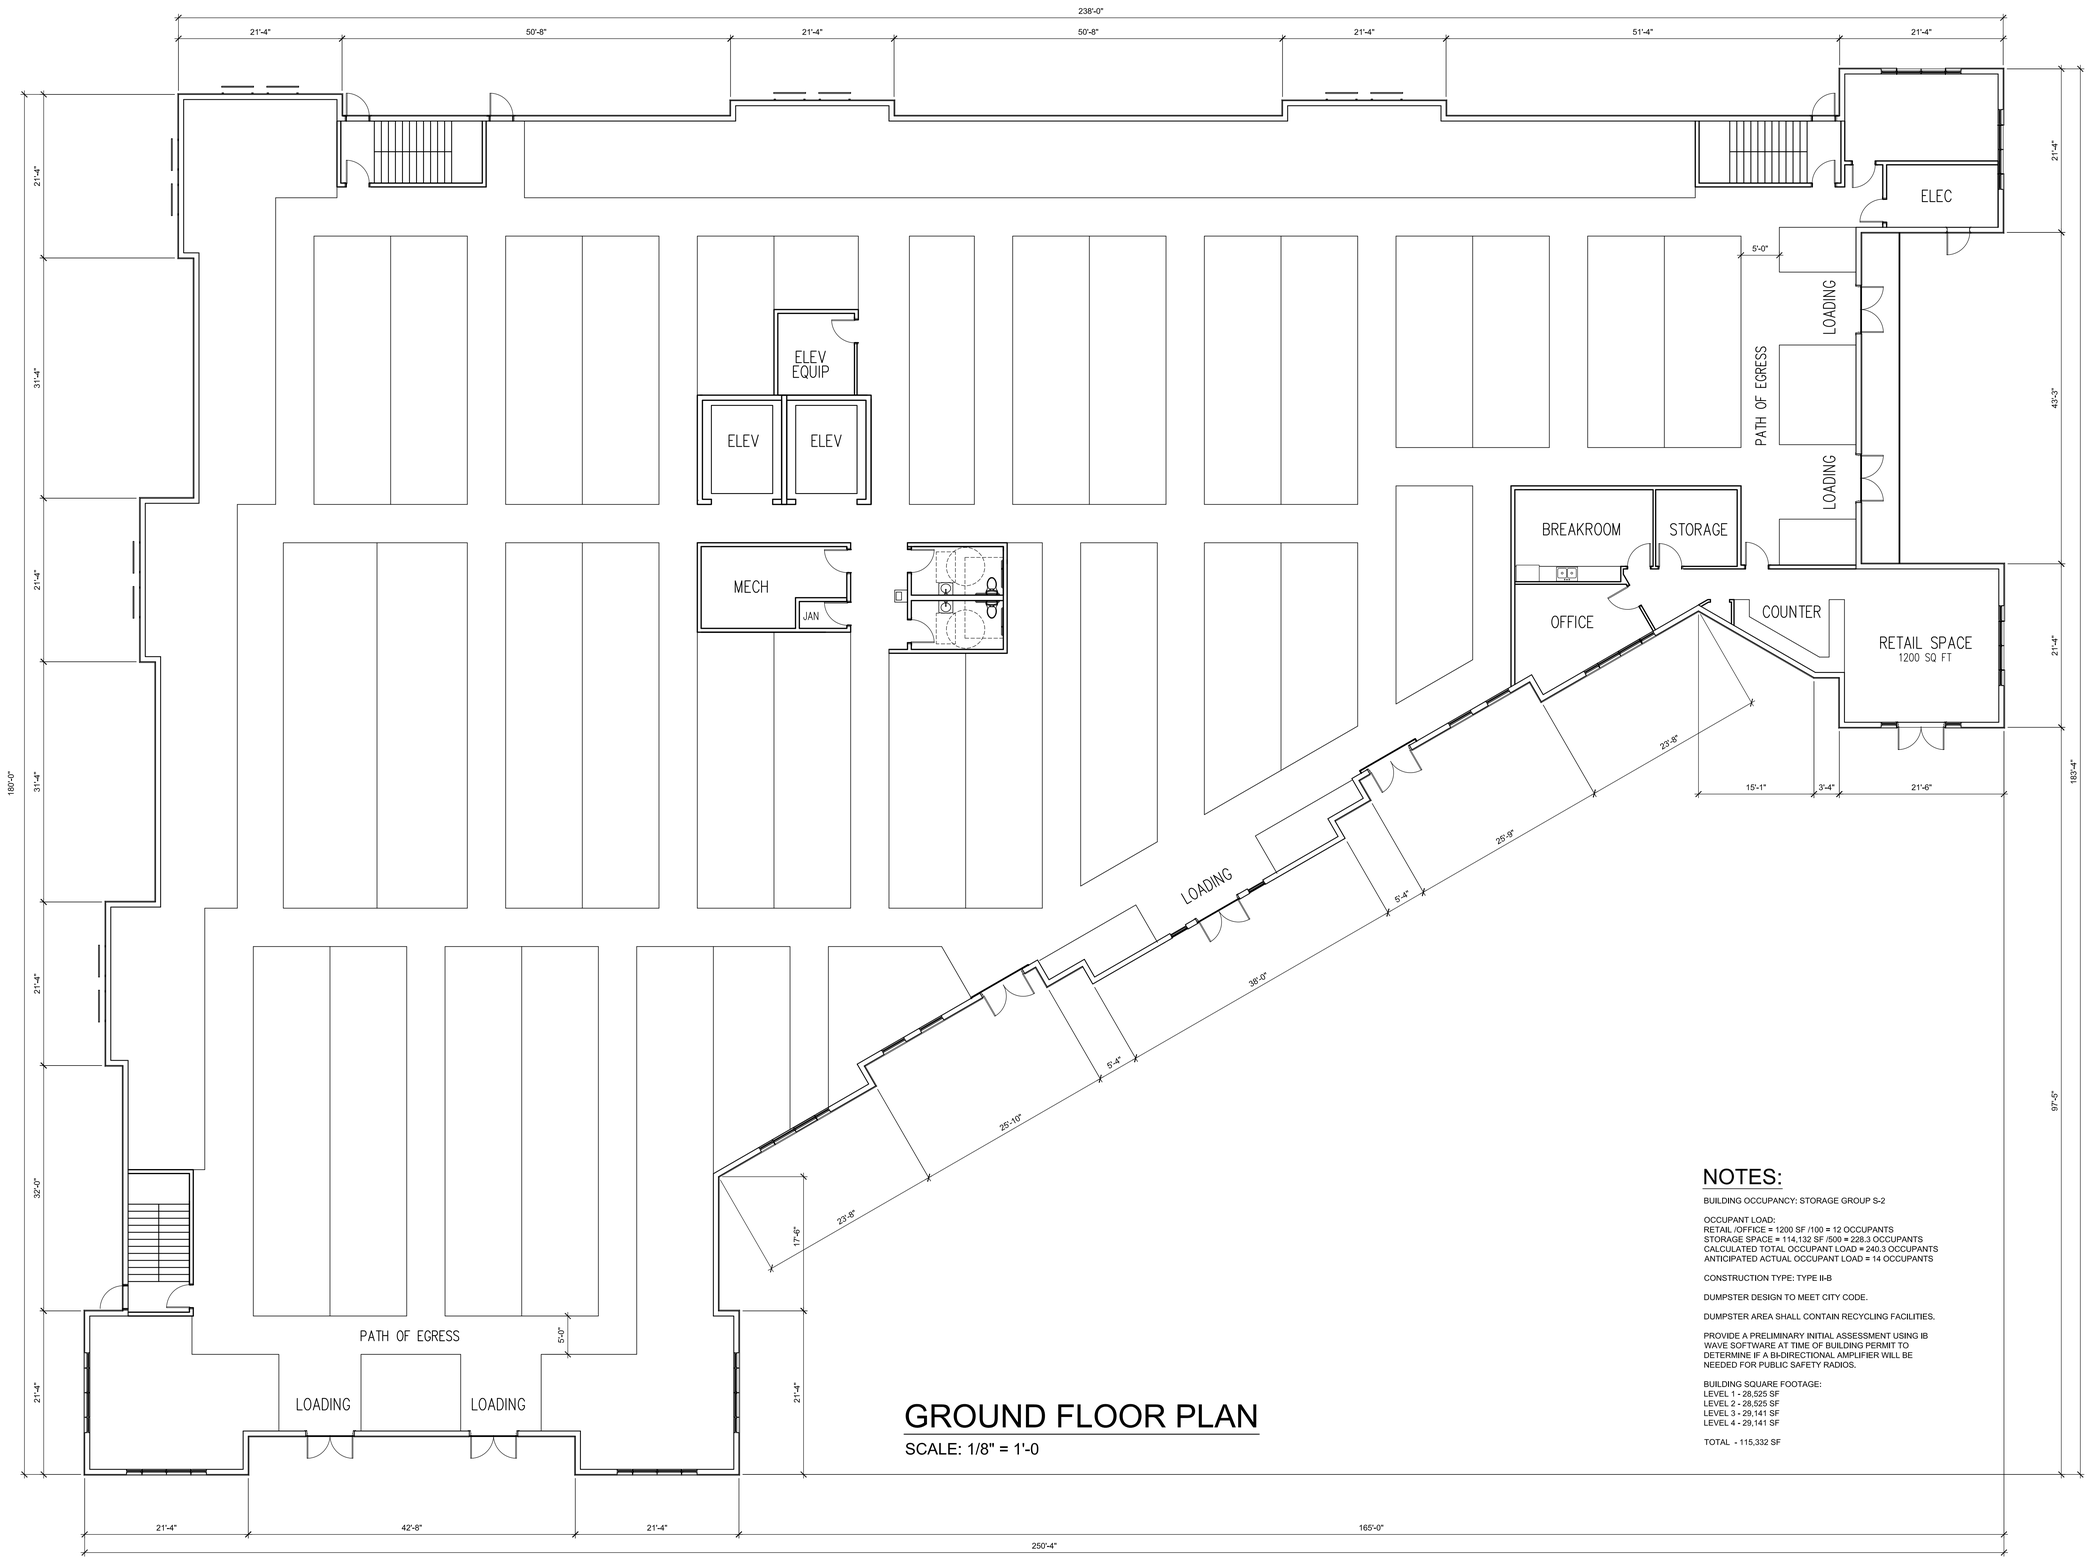



# GROUND FLOOR PLAN

SCALE: 1/8" = 1'-0

## NOTES:

BUILDING OCCUPANCY: STORAGE GROUP S-2

OCCUPANT LOAD:
RETAIL /OFFICE = 1200 SF /100 = 12 OCCUPANTS
STORAGE SPACE = 114,132 SF /500 = 228.3 OCCUPANTS
CALCULATED TOTAL OCCUPANT LOAD = 240.3 OCCUPANTS
ANTICIPATED ACTUAL OCCUPANT LOAD = 14 OCCUPANTS

CONSTRUCTION TYPE: TYPE II-B

DUMPSTER DESIGN TO MEET CITY CODE.

DUMPSTER AREA SHALL CONTAIN RECYCLING FACILITIES.

PROVIDE A PRELIMINARY INITIAL ASSESSMENT USING IB WAVE SOFTWARE AT TIME OF BUILDING PERMIT TO DETERMINE IF A BI-DIRECTIONAL AMPLIFIER WILL BE NEEDED FOR PUBLIC SAFETY RADIOS.

BUILDING SQUARE FOOTAGE:
LEVEL 1 - 28,525 SF
LEVEL 2 - 28,525 SF
LEVEL 3 - 29,141 SF
LEVEL 4 - 29,141 SF

TOTAL - 115,332 SF

| Symbol | Date | By | Revisions |
|---|---|---|---|
| | | | |

This is an original design, created by Good & Edward Design Studios (concepts, ideas, plans and details are the sole property of Good & Edward Design Studios. None of the aforementioned shall be used by or disclosed to any person, firm or organization for any purpose without the prior written permission of Good & Edward Design Studios.

Seal

STATE OF FLORIDA
KELLY J. GOOD
AR95565
REGISTERED ARCHITECT

GOOD & EDWARD
DESIGN STUDIOS

28245 Highway 74
Main Street
Evergreen, CO 80439

321-271-0748
GoodEdward.com


Sheet Title: FLOOR PLAN
GROUND LEVEL

Project: SAFE & SECURE SELF STORAGE AT STUART
STUART, FLORIDA

| Scale | Job No. |
|---|---|
| 1/8" = 1'-0" | |
| Date: 5/31/18 | Drawn By |

Sheet No.

A1

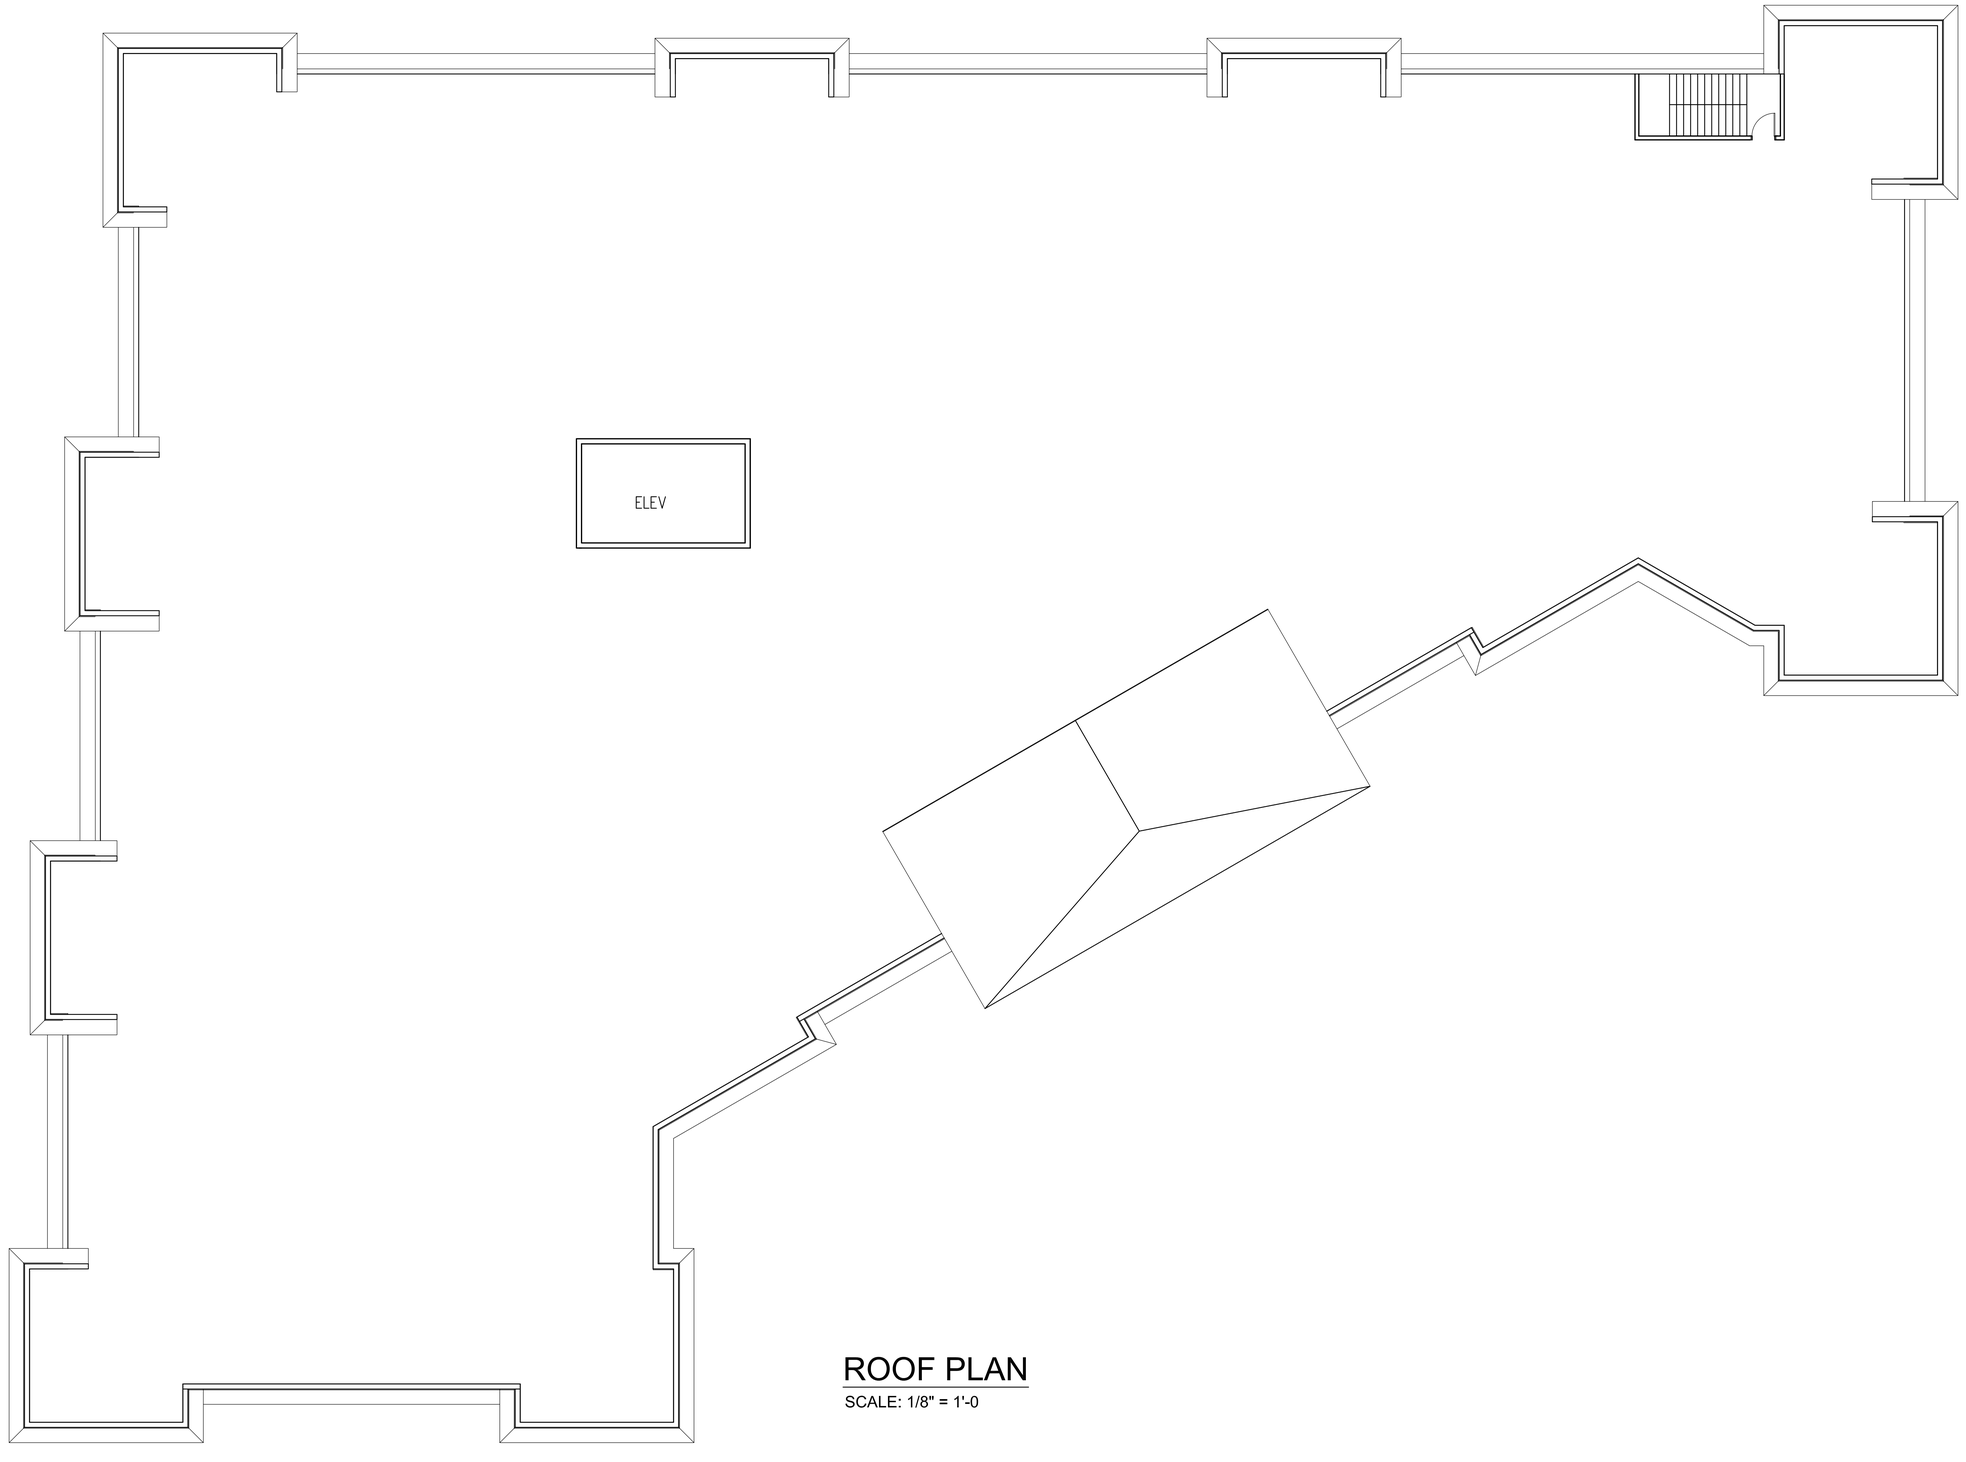


## ROOF PLAN

SCALE: 1/8" = 1'-0

| Revisions | By | Date | Symbol |
|---|---|---|---|
| | | | |

This is an original design, created by Good & Edward Design Studios (concepts, ideas, plans and details are the sole property of Good & Edward Design Studios. None of the aforementioned shall be used by or disclosed to any person, firm or organization for any purpose without the prior written permission of Good & Edward Design Studios.

Seal

STATE OF FLORIDA
KELLY J. GOOD
AR95565
REGISTERED ARCHITECT

GOOD & EDWARD
DESIGN STUDIOS

28245 Highway 74
Main Street
Evergreen, CO 80439

321-271-0748
GoodEdward.com


Sheet Title: ROOF PLAN

Project: SAFE & SECURE SELF STORAGE AT STUART
STUART, FLORIDA

| Scale | Job No. |
|---|---|
| 1/8" = 1'-0" | |
| Date: 5/31/18 | Drawn By |

Sheet No.

A5

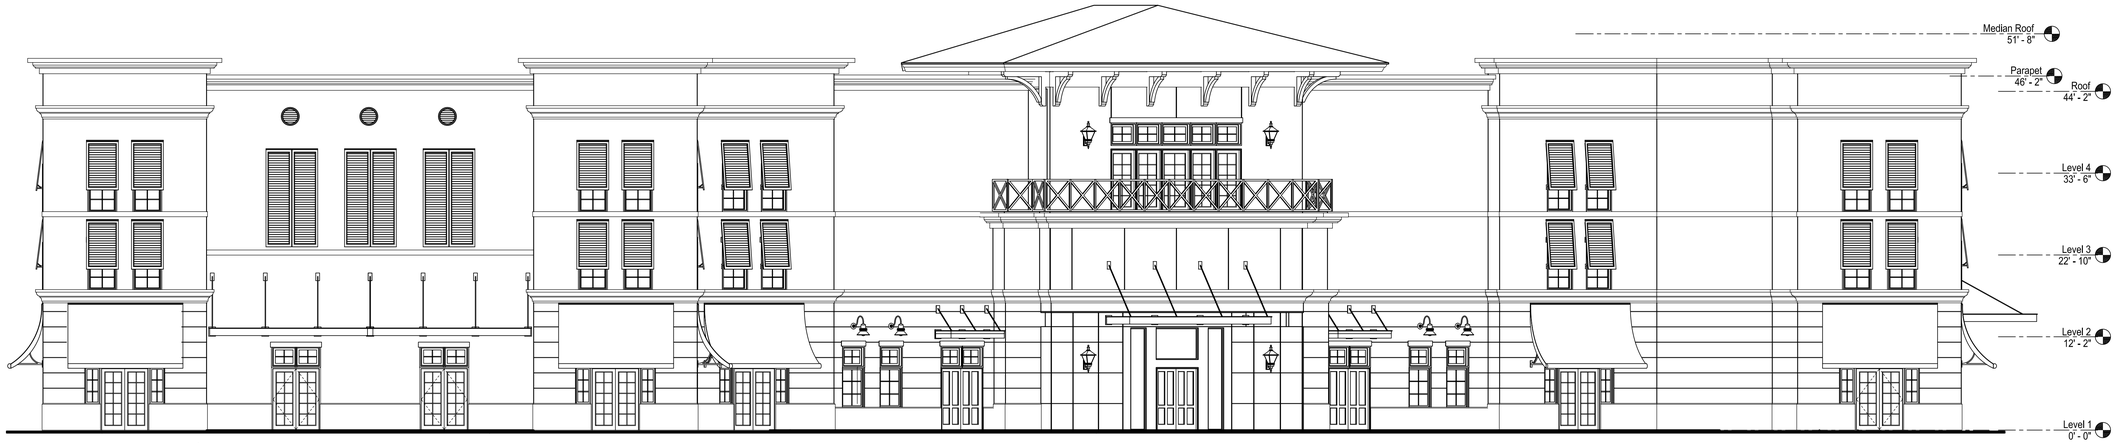


# FRONT (EAST) ELEVATION

SCALE: 1/8" = 1'-0  (SW PINE AVE & SW PALM CITY RD)




# RIGHT (NORTH) ELEVATION

SCALE: 1/8" = 1'-0

Revisions | By | Date | Symbol

This is an original design, created by Good & Edward Design Studios (concepts, ideas, plans and details are the sole property of Good & Edward Design Studios. None of the aforementioned shall be used by or disclosed to any person, firm or organization for any purpose without the prior written permission of Good & Edward Design Studios.

Seal

STATE OF FLORIDA
KELLY J. GOOD
AR95565
REGISTERED ARCHITECT

GOOD & EDWARD DESIGN STUDIOS
28245 Highway 74
Main Street
Evergreen, CO 80439
321-271-0748
GoodEdward.com

Sheet Title: ELEVATIONS

Project: SAFE & SECURE SELF STORAGE AT STUART
STUART, FLORIDA

| Scale | Job No. |
|---|---|
| 1/8" = 1'-0" | |
| Date: 5/31/18 | Drawn By |

Sheet No.

A6




# REAR (WEST) ELEVATION

SCALE: 1/8" = 1'-0 (SW BRYANT AVE)




# LEFT (SOUTH) ELEVATION

SCALE: 1/8" = 1'-0

Revisions | By | Date | Symbol

This is an original design, created by Good & Edward Design Studios (concepts, ideas, plans and details are the sole property of Good & Edward Design Studios. None of the aforementioned shall be used by or disclosed to any person, firm or organization for any purpose without the prior written permission of Good & Edward Design Studios.

Seal

STATE OF FLORIDA
KELLY J. GOOD
AR95565
REGISTERED ARCHITECT

GOOD & EDWARD DESIGN STUDIOS

28245 Highway 74
Main Street
Evergreen, CO 80439

321-271-0748
GoodEdward.com

Sheet Title: ELEVATIONS

Project: SAFE & SECURE SELF STORAGE AT STUART
STUART, FLORIDA

| Scale | Job No. |
|---|---|
| 1/8" = 1'-0" | |
| Date | Drawn By |
| 5/31/18 | |

Sheet No.

A7