



| REVISION | BY | DATE |
|---|---|---|
| er City of Stuart comments | TNS | 10/22/18 |


FLORIDA PATIO PARTNERS, LLC.
11540 US HIGHWAY 92 EAST
SEFFNER, FLORIDA 33584
TEL: 678-338-4566 FAX: 770-352-9953

CARTER ASSOCIATES, INC.
CONSULTING ENGINEERS AND LAND SURVEYORS
1708 21st STREET, VERO BEACH, FL 32960
TEL: (772) 562-4191 FAX: (772) 562-7180

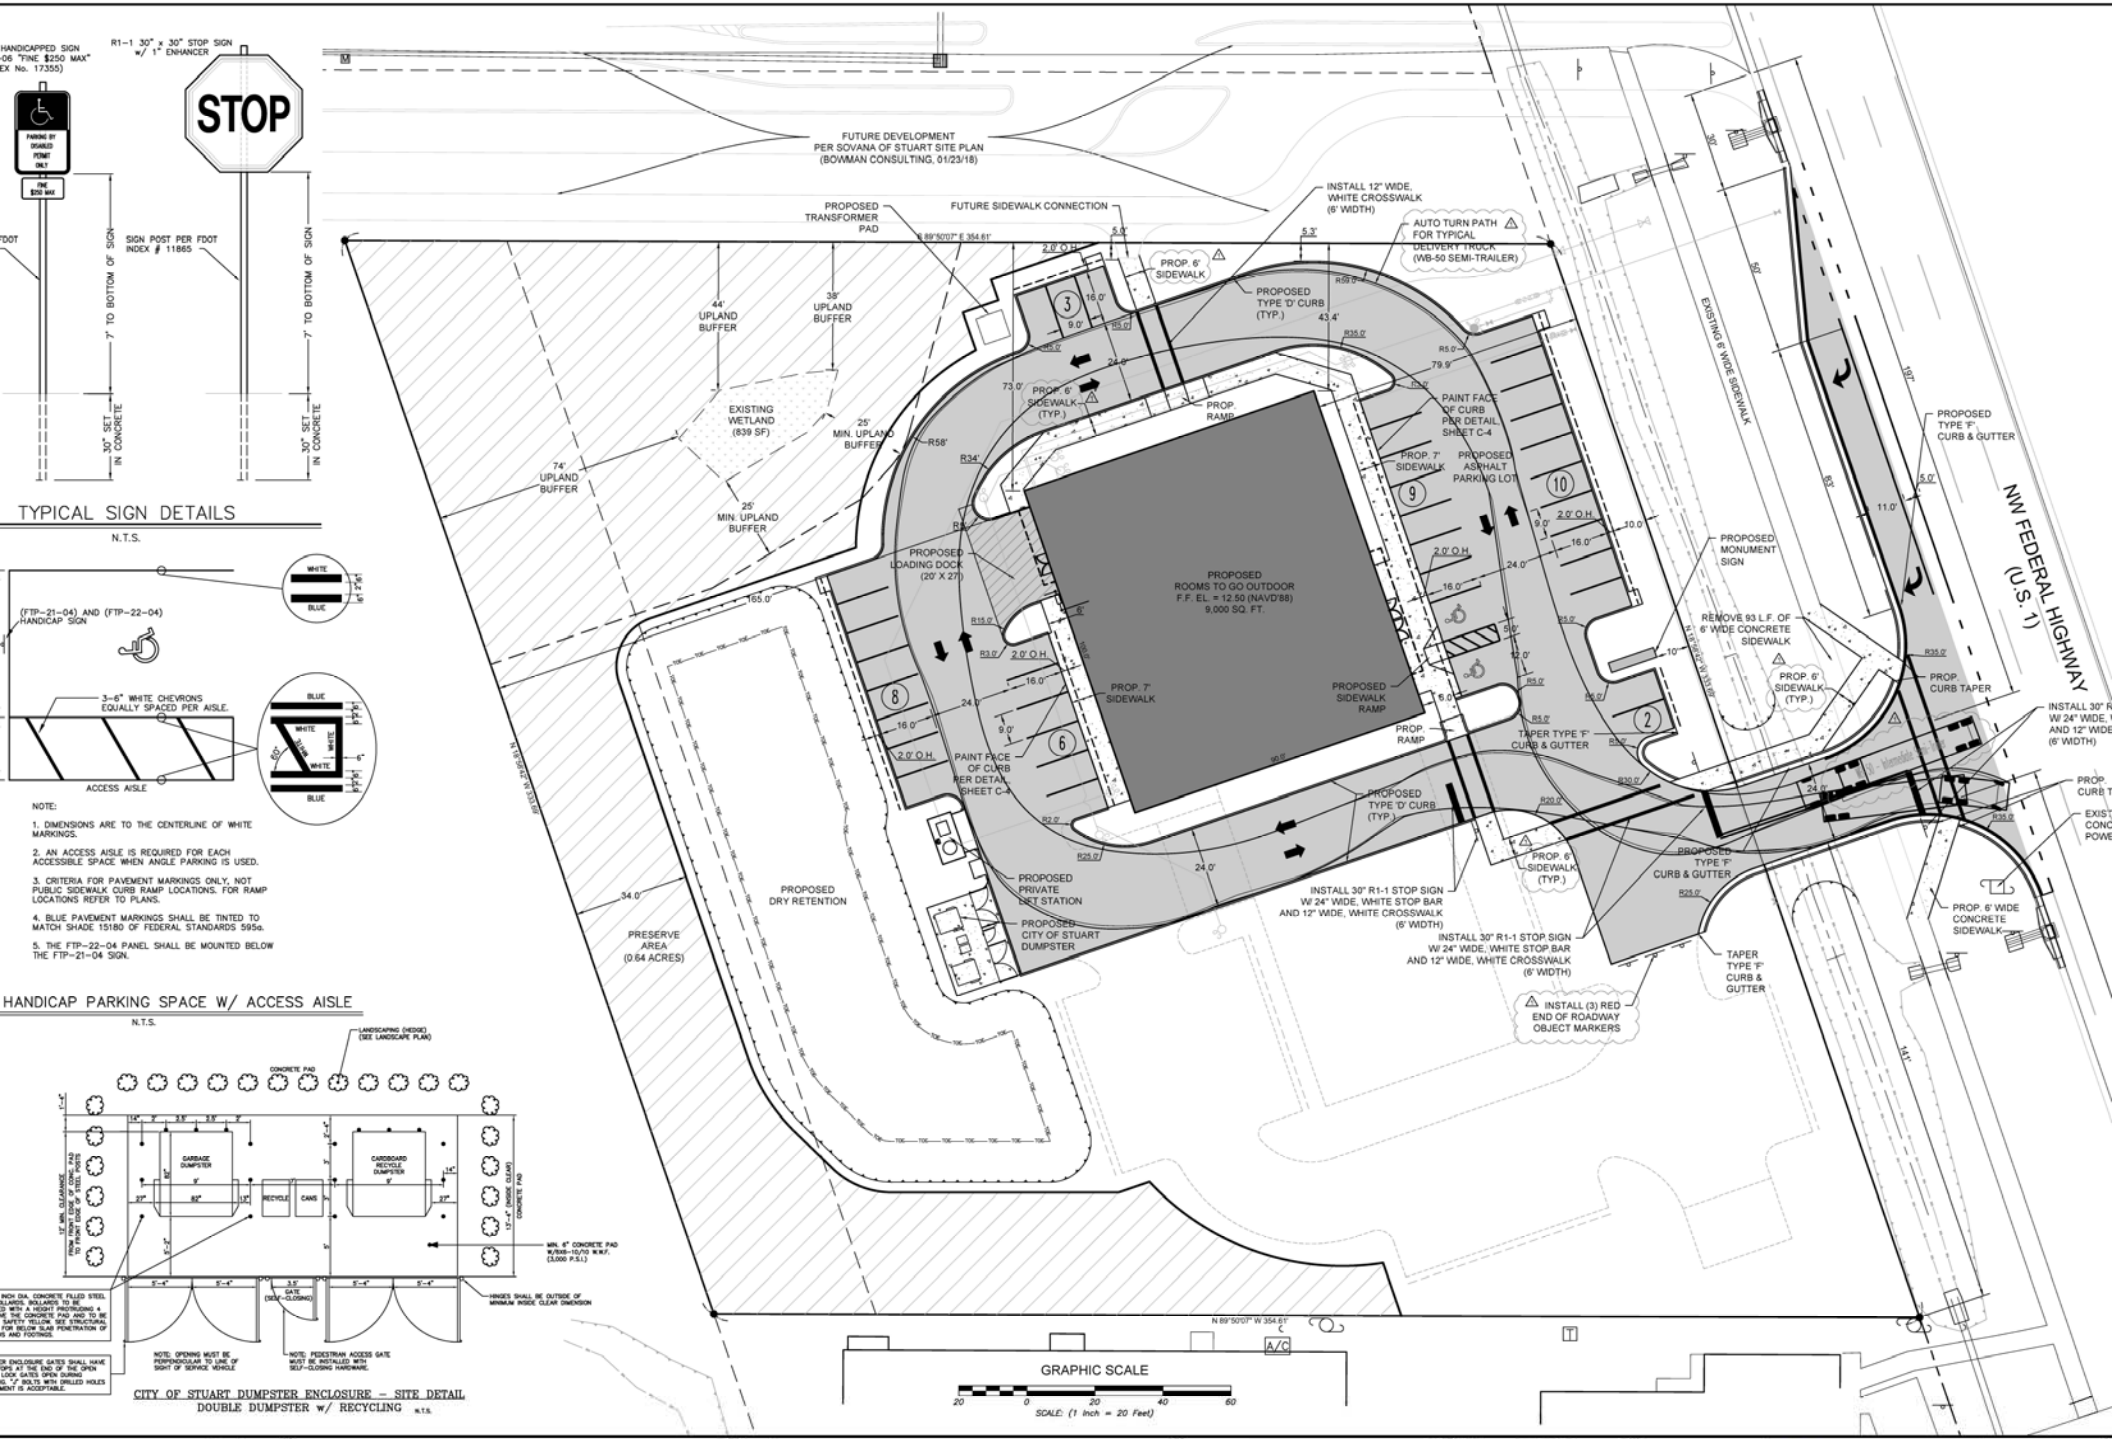

This item has been electronically signed and sealed by John H. Blum, P.E. on October 23, 2018 using a SHA1 authentication code.
Printed copies of this document are not considered signed and sealed and the SHA1 authentication code must be verified on any electronic copies


JOHN H. BLUM, P.E. SIGNATURE DATE
FLORIDA LICENSE No. 45813
CARTER ASSOCIATES, INC. COA 205 / LB 205

DATE : October 2018
PROJ. # : 18-01 E
DRAWN BY : TNS
APPD. BY : JHB
PLOT BY : Tyler Spencer
FILE NAME :
REF. # : 20887-C
F.B. & PG. : 863WB/46+

ROOMS TO GO OUTDOOR

# GEOMETRIC SITE PLAN