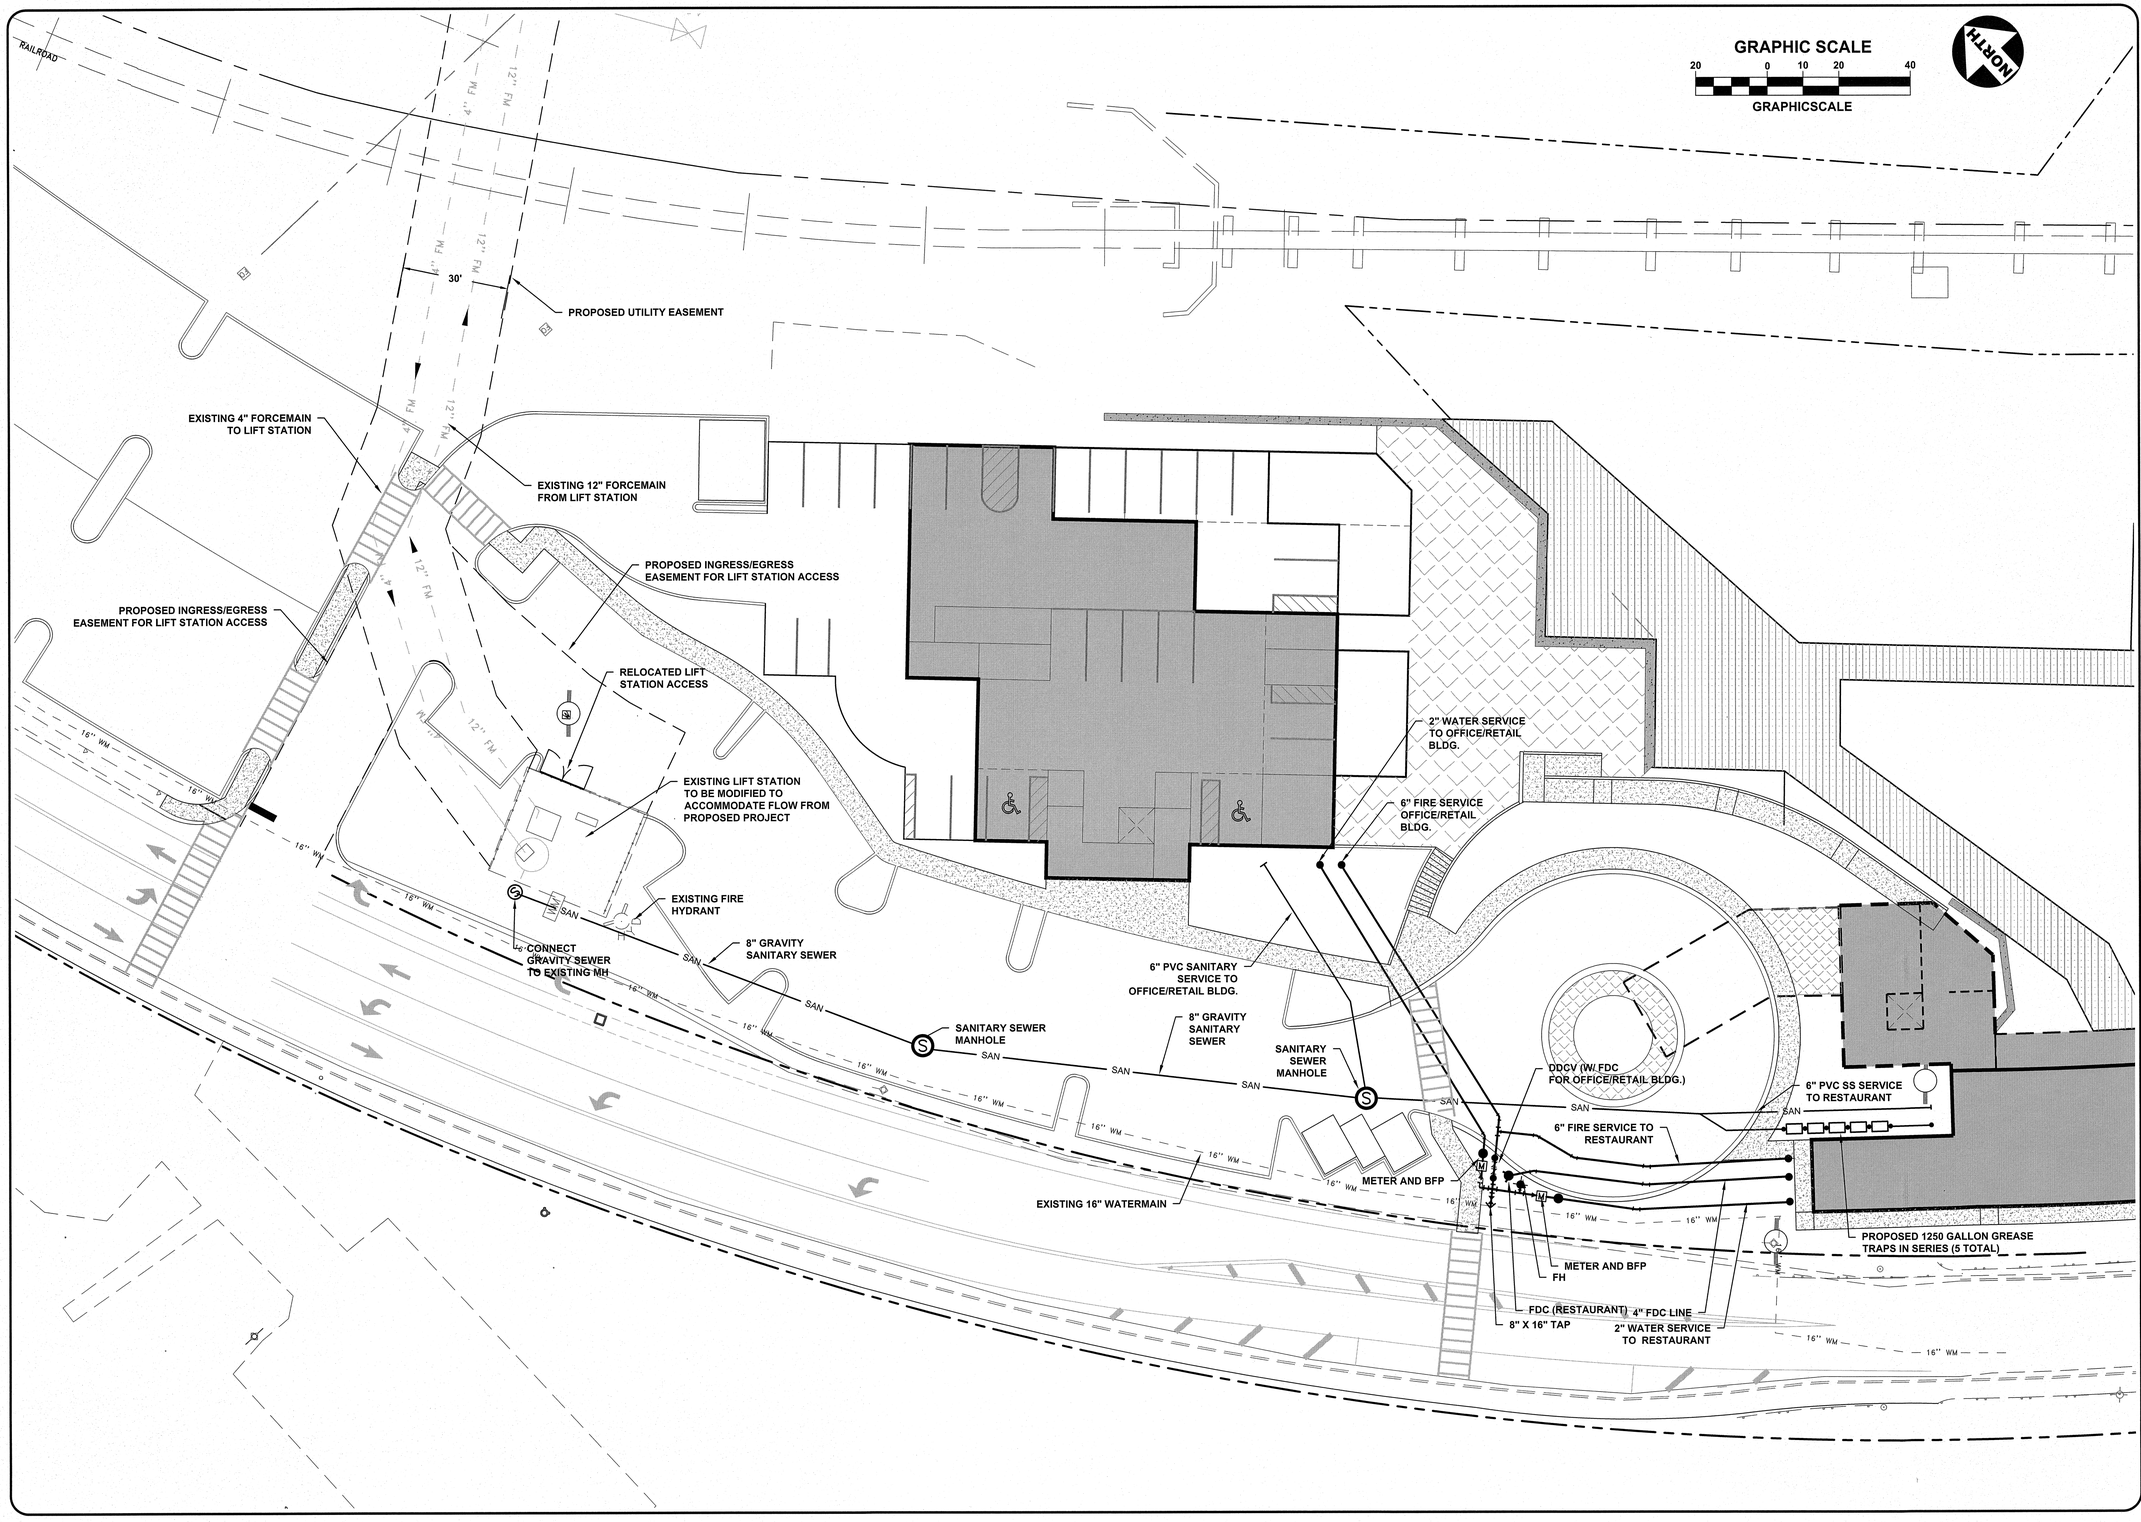


- 301 NW Flagler Ave
Stuart, Florida 34994
Phone: (772) 692-4344
Fax: (772) 692-4341

CAPTEC Engineering, Inc.
Civil Engineering Professionals
Engineering Business No. EB-0000567

DATE:	
DRAWN BY:	MWH
DESIGNED BY:	TLA
CHECKED BY:	JWC
PROJECT No.:	1767
HORZ. SCALE:	1" = 20'
VERT. SCALE:	N/A
CADD FILE:	

NO.	DATE	BY	REVISIONS
1	11-14-18		SITE PLAN APPLICATION SUBMITTAL

SCALE VERIFICATION

0 1

SOLID BAR IS EQUAL TO ONE INCH ON ORIGINAL DRAWING. ADJUST ALL SCALED DIMENSIONS ACCORDINGLY

NORTH POINT DEVELOPMENT

City of Stuart, Florida

UTILITIES PLAN

TERESA L. ANDRE
301 N.W. Flagler Ave.
Stuart, Florida 34994
P.E. No. 54695

NOV 14 2018

Printed Date:

JOB No.: 1767
SHEET 4 OF 4

THIS DOCUMENT, TOGETHER WITH THE CONCEPTS AND DESIGNS PRESENTED HEREIN, AS AN INSTRUMENT OF SERVICE, IS INTENDED ONLY FOR THE SPECIFIC PURPOSE AND CLIENT FOR WHICH IT WAS PREPARED. REUSE OF AND IMPROPER RELIANCE ON THIS DOCUMENT WITHOUT WRITTEN AUTHORIZATION AND ADOPTION BY CAPTEC ENGINEERING, INC. SHALL BE WITHOUT LIABILITY TO CAPTEC ENGINEERING, INC.

P:\1767\1767 - North Point Development\DWG\1767-05_PGD.dwg, UTILITIES, 11/14/2018 4:24:17 PM