
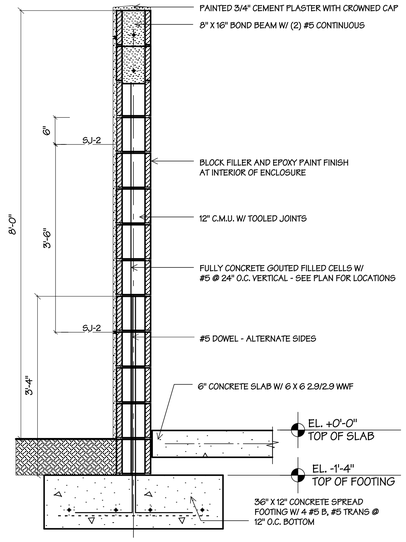



1 TRASH COMPACTOR SECTION

3/8" = 1'-0"

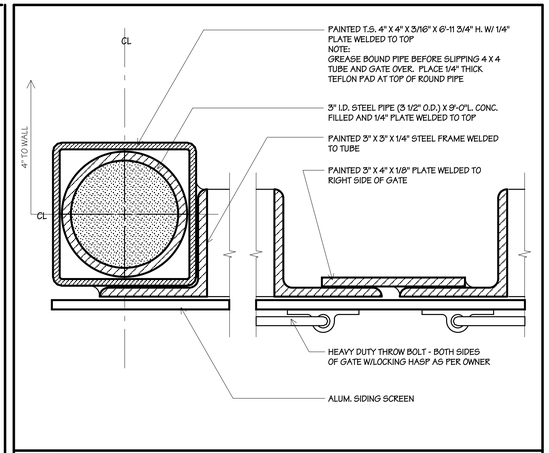


2 COMPACTOR GATE

HALF SCALE

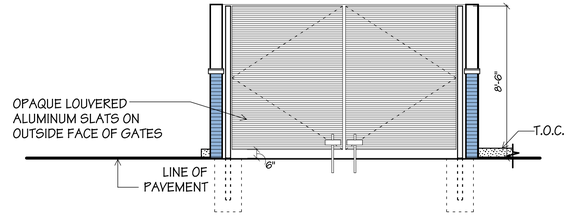


A ELEVATION 'A'

TYPICAL FOR BOTH GATES SCALE 1/4"=1'-0"

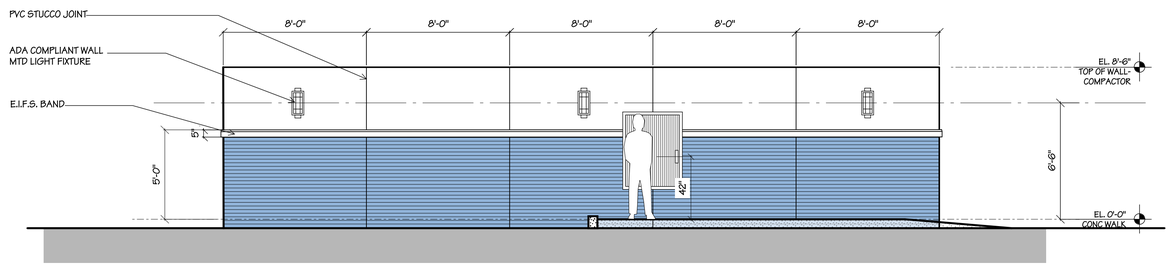

B ELEVATION 'B'

TYPICAL FOR BOTH GATES SCALE 1/4"=1'-0"

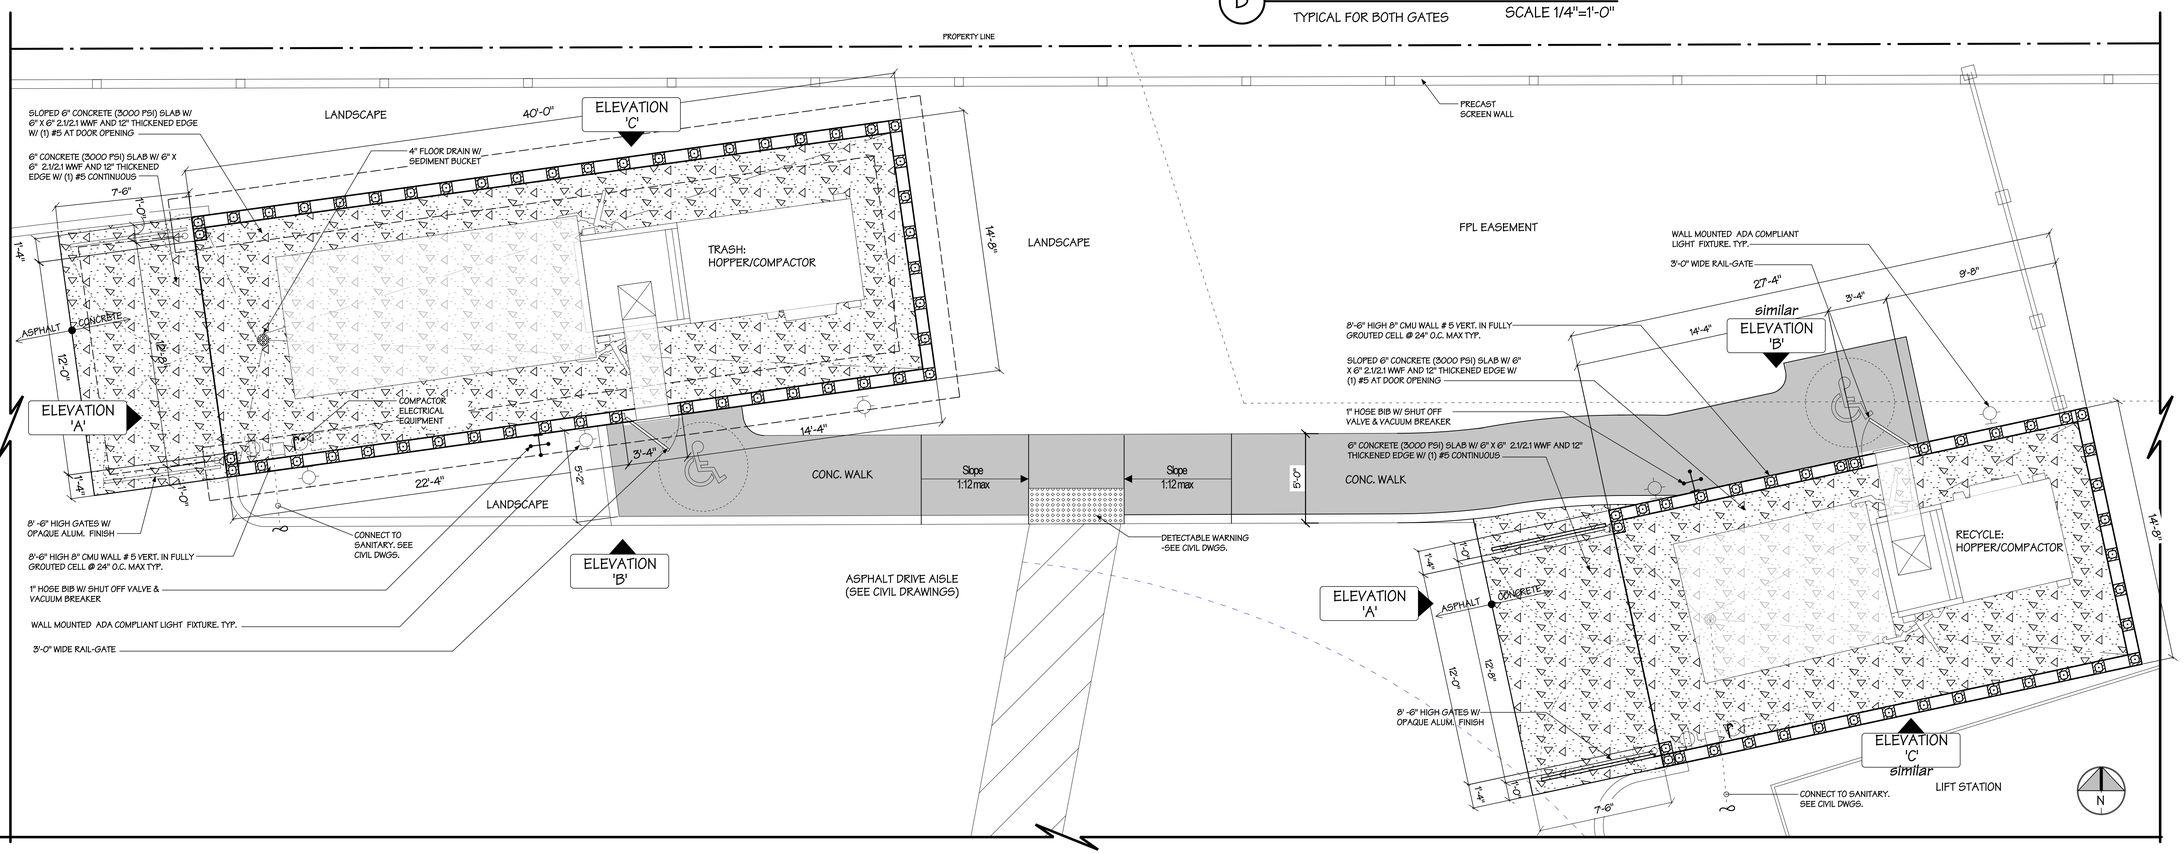

3 COMPACTOR PLAN

SCALE 1/4"=1'-0"

COMPACTOR



KEY PLAN

MARK	DESCRIPTION	DATE

REVISION BLOCK

MARC WIENER, A.I.A.
ARCHITECTURE · PLANNING
AR # 0011313
851 S. Federal Highway, Suite 203
Boca Raton, Florida 33432
O: 561-750-4111
F: 561-750-5298

STATE OF FLORIDA · ROBERT WEBER PARKS · REGISTERED ARCHITECT · AR0011313 · Robert Weber Parks

ARCHITECT

CONSULTANT

KENNEDY HOMES LLC

6400 Congress Ave. #2175
Boca Raton, Florida 33487

OWNER/ IDENTIFICATION

SAVANNAH PLACE APARTMENTS

SAVANNAH ROAD
STUART, FLORIDA

BUILDING

JOB NUMBER	17105
SCALE	AS NOTED
ISSUE DATE	02.13.19
PERMIT DATE	
BID DATE	

PROJECT

DRAWN BY	
CHECKED BY	MW
DISCIPLINE	ARCHITECTURE
PLAN TYPE	
SHEET NUMBER	A1.04

SHEET

© 2019 MARC WIENER, A.I.A.
THIS SET OF PLANS SHALL BE DISTRIBUTED AS COMPLETE SETS OF DRAWINGS. DO NOT SEPARATE DRAWINGS BY DISCIPLINE. WRITTEN FIGURES INDICATING DIMENSIONS SHALL TAKE PRECEDENCE. DO NOT SCALE DRAWINGS.

17105-A1.04 - 19.02.13 PLOT DATE: 19.02.13



BUILDING 'I' : TYPICAL FLOOR PLAN

FIN. FLOOR ELEV = 00.00' NGVD

SCALE 1/8"=1'-0"

THIS SET OF PLANS SHALL BE DISTRIBUTED AS COMPLETE SETS OF DRAWINGS. DO NOT SEPARATE DRAWINGS BY DISCIPLINE. WRITTEN FIGURES INDICATING DIMENSIONS SHALL TAKE PRECEDENCE. DO NOT SCALE DRAWINGS.



KEY PLAN

MARK	DESCRIPTION	DATE

REVISION BLOCK

MARC WIENER, A.I.A.
ARCHITECTURE / PLANNING
AR # 0011313
851 S Federal Highway Suite 203
Boca Raton, Florida 33432
O: 561-750-4111
F: 561-750-5298

STATE OF FLORIDA ROBERT WEBER WIENER ARCHITECT AR0011313 REGISTERED

ARCHITECT

KENNEDY HOMES LLC

6400 Congress Ave. #2175
Boca Raton, Florida 33487

OWNER IDENTIFICATION

CONSULTANT

SAVANNAH PLACE APARTMENTS

SAVANNAH ROAD
STUART, FLORIDA

BUILDING

JOB NUMBER	17105
SCALE	AS NOTED
ISSUE DATE	02.13.19
PERMIT DATE	
BID DATE	

PROJECT

DRAWN BY	
CHECKED BY	MW
DISCIPLINE	ARCHITECTURE
PLAN TYPE	BUILDING PLAN
SHEET NUMBER	A2.011

SHEET

© 2019 MARC WIENER, A.I.A.


17105- A2.011 02 - 19.02.13 PLOT: 19.02.13



BUILDING 'II' : TYPICAL FLOOR PLAN

FIN. FLOOR ELEV = 00.00' NGVD

SCALE 1/8"=1'-0"

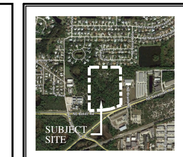

KEY PLAN

MARK	DESCRIPTION	DATE

REVISION BLOCK

STATE OF FLORIDA · ROBERT WEBER · AR0011313 · REGISTERED ARCHITECT
Robert Weber

MARC WIENER, A.I.A.
ARCHITECTURE / PLANNING
AR # 0011313
851 S Federal Highway, Suite 203
Boca Raton, Florida 33432
O: 561-750-4111
F: 561-750-5298

ARCHITECT

KENNEDY HOMES LLC
6400 Congress Ave. #2175
Boca Raton, Florida 33487

OWNER IDENTIFICATION

SAVANNAH PLACE APARTMENTS

SAVANNAH ROAD
STUART, FLORIDA

BUILDING

JOB NUMBER	17105
SCALE	AS NOTED
ISSUE DATE	02.13.19
PERMIT DATE	
BID DATE	

PROJECT

DRAWN BY	
CHECKED BY	MW
DISCIPLINE	ARCHITECTURE
PLAN TYPE	BUILDING PLAN
SHEET NUMBER	A2.01 II

SHEET

THIS SET OF PLANS SHALL BE DISTRIBUTED AS COMPLETE SETS OF DRAWINGS. DO NOT SEPARATE DRAWINGS BY DISCIPLINE. WRITTEN FIGURES INDICATING DIMENSIONS SHALL TAKE PRECEDENCE. DO NOT SCALE DRAWINGS.

© 2019 MARC WIENER, A.I.A.


17105- A2.01 II 01 - 19.02.13 PL01: 19.02.13



BUILDING 'III' : TYPICAL FLOOR PLAN

FIN. FLOOR ELEV = 00.00' NGVD

SCALE 1/8"=1'-0"

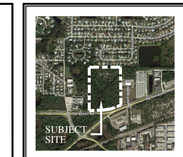

KEY PLAN

MARK	DESCRIPTION	DATE

REVISION BLOCK

THIS SET OF PLANS SHALL BE DISTRIBUTED AS COMPLETE SETS OF DRAWINGS. DO NOT SEPARATE DRAWINGS BY DISCIPLINE. WRITTEN FIGURES INDICATING DIMENSIONS SHALL TAKE PRECEDENCE. DO NOT SCALE DRAWINGS

STATE OF FLORIDA
REGISTERED ARCHITECT
MARC WEBER
AR0011313
Robert Weber
MARC WIENER, A.I.A.
ARCHITECTURE / PLANNING
AR # 0011313
851 S Federal Highway, Suite 203
Boca Raton, Florida 33432
O: 561-750-4111
F: 561-750-5298

ARCHITECT

CONSULTANT

KENNEDY HOMES LLC
6400 Congress Ave. #2175
Boca Raton, Florida 33487

OWNER IDENTIFICATION

SAVANNAH PLACE APARTMENTS

SAVANNAH ROAD
STUART, FLORIDA

BUILDING

JOB NUMBER	17105
SCALE	AS NOTED
ISSUE DATE	02.13.19
PERMIT DATE	
BID DATE	


PROJECT

DRAWN BY	
CHECKED BY	MW
DISCIPLINE	ARCHITECTURE
PLAN TYPE	BUILDING PLAN
SHEET NUMBER	A2.01 III

SHEET


© 2019 MARC WIENER, A.I.A.

17105- A2.01 III 01 - 19.02.13 PLOT: 19.02.13

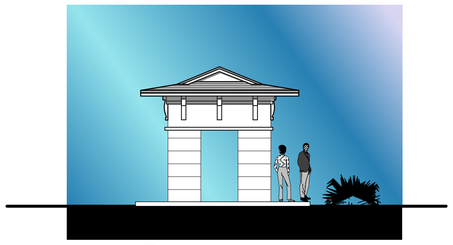


SIDE ELEVATION

SCALE 1/8"=1'-0"

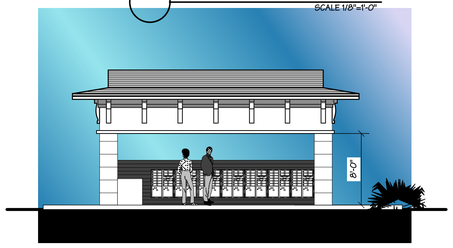

FRONT / REAR ELEVATION

SCALE 1/8"=1'-0"

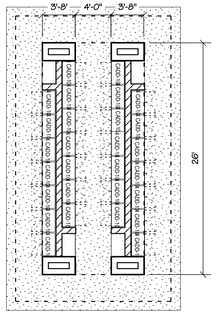


FLOOR PLAN

MAIL
280 SLOTS

SCALE 1/8"=1'-0"

NW MAIL KIOSK

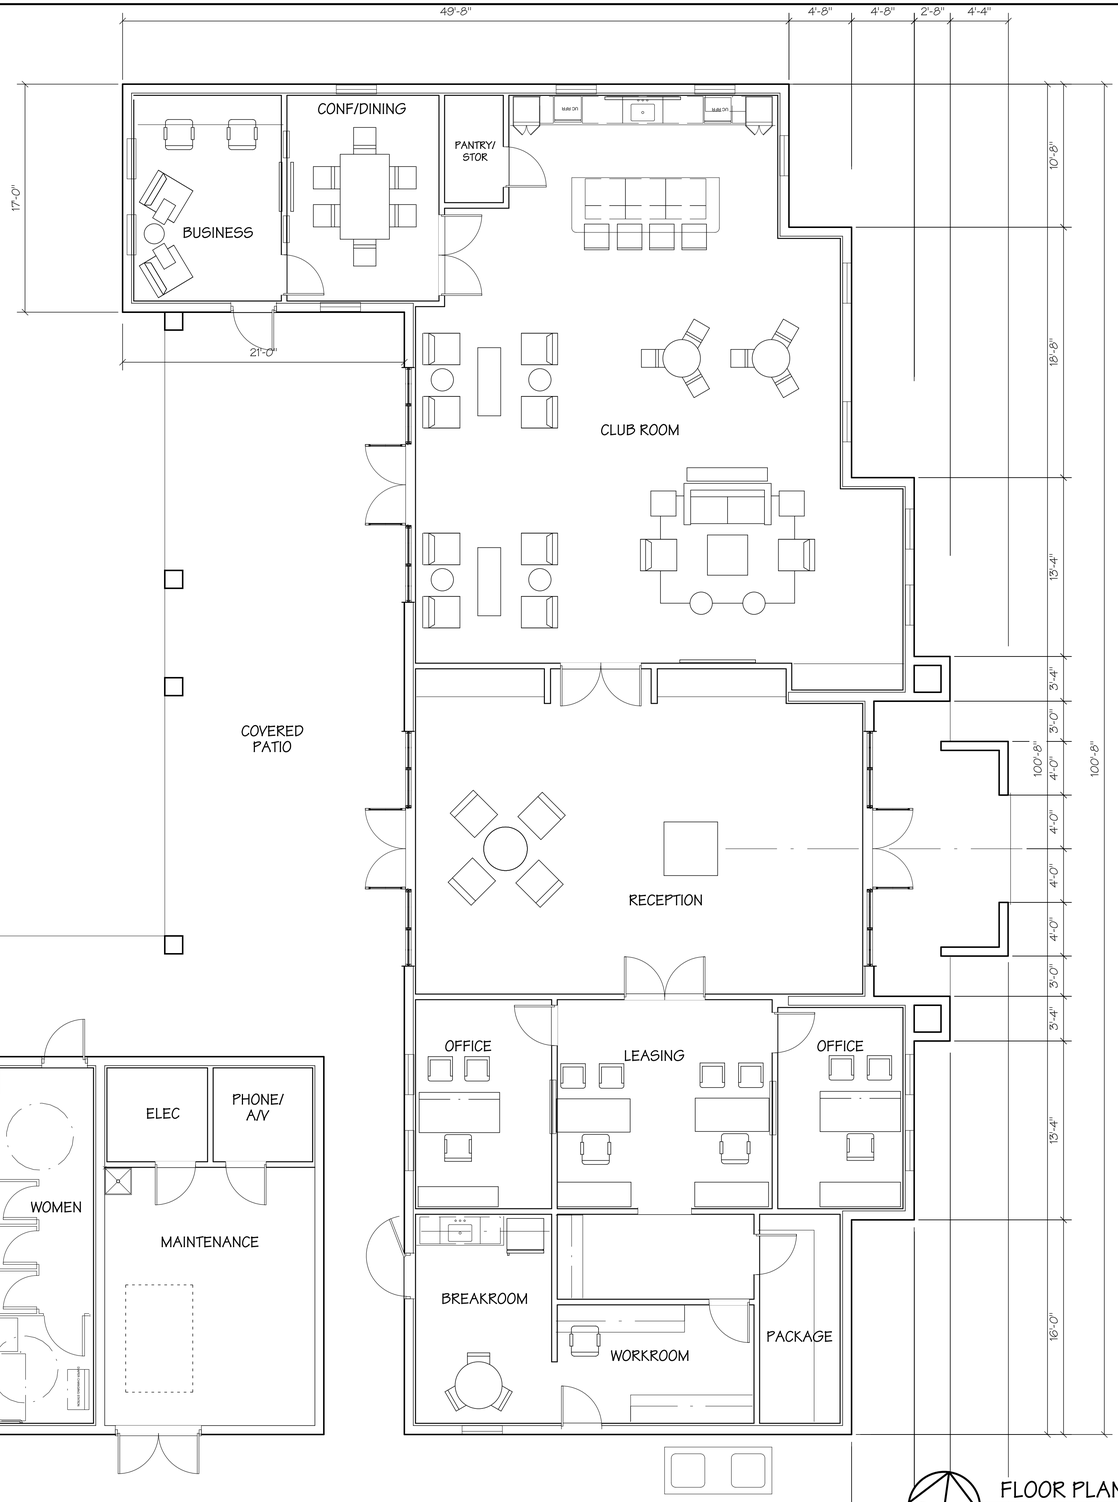

FLOOR PLAN

6,505 SF A/C AREA

3/16" = 1'-0"

LEASING /REC CENTER

17105 - REC FLPL 02 - 19.02.13
PLOT : 19.02.13



KEY PLAN

MARK	DESCRIPTION	DATE

REVISION BLOCK

THIS SET OF PLANS SHALL BE DISTRIBUTED AS COMPLETE SETS OF DRAWINGS. DO NOT SEPARATE DRAWINGS BY DISCIPLINE. WRITTEN FIGURES INDICATING DIMENSIONS SHALL TAKE PRECEDENCE. DO NOT SCALE DRAWINGS.

STATE OF FLORIDA
ROBERT W. WEBER, JR.
REGISTERED ARCHITECT
AR0011313
Robert Webber

MARC WIENER, A.I.A.
ARCHITECTURE / PLANNING

AR # 0011313

851 S Federal Highway, Suite 203
Boca Raton, Florida 33432
O: 561-750-4111
F: 561-750-5298

ARCHITECT

CONSULTANT

KENNEDY HOMES LLC

6400 Congress Ave. #2175
Boca Raton, Florida 33487

OWNER IDENTIFICATION

SAVANNAH PLACE APARTMENTS

SAVANNAH ROAD
STUART, FLORIDA

BUILDING


JOB NUMBER	17105
SCALE	AS NOTED
ISSUE DATE	02.13.19
PERMIT DATE	
BID DATE	

PROJECT

DRAWN BY	
CHECKED BY	MW
DISCIPLINE	ARCHITECTURE
PLAN TYPE	
SHEET NUMBER	A2.01 R

SHEET

© 2019 MARC WIENER, A.I.A.

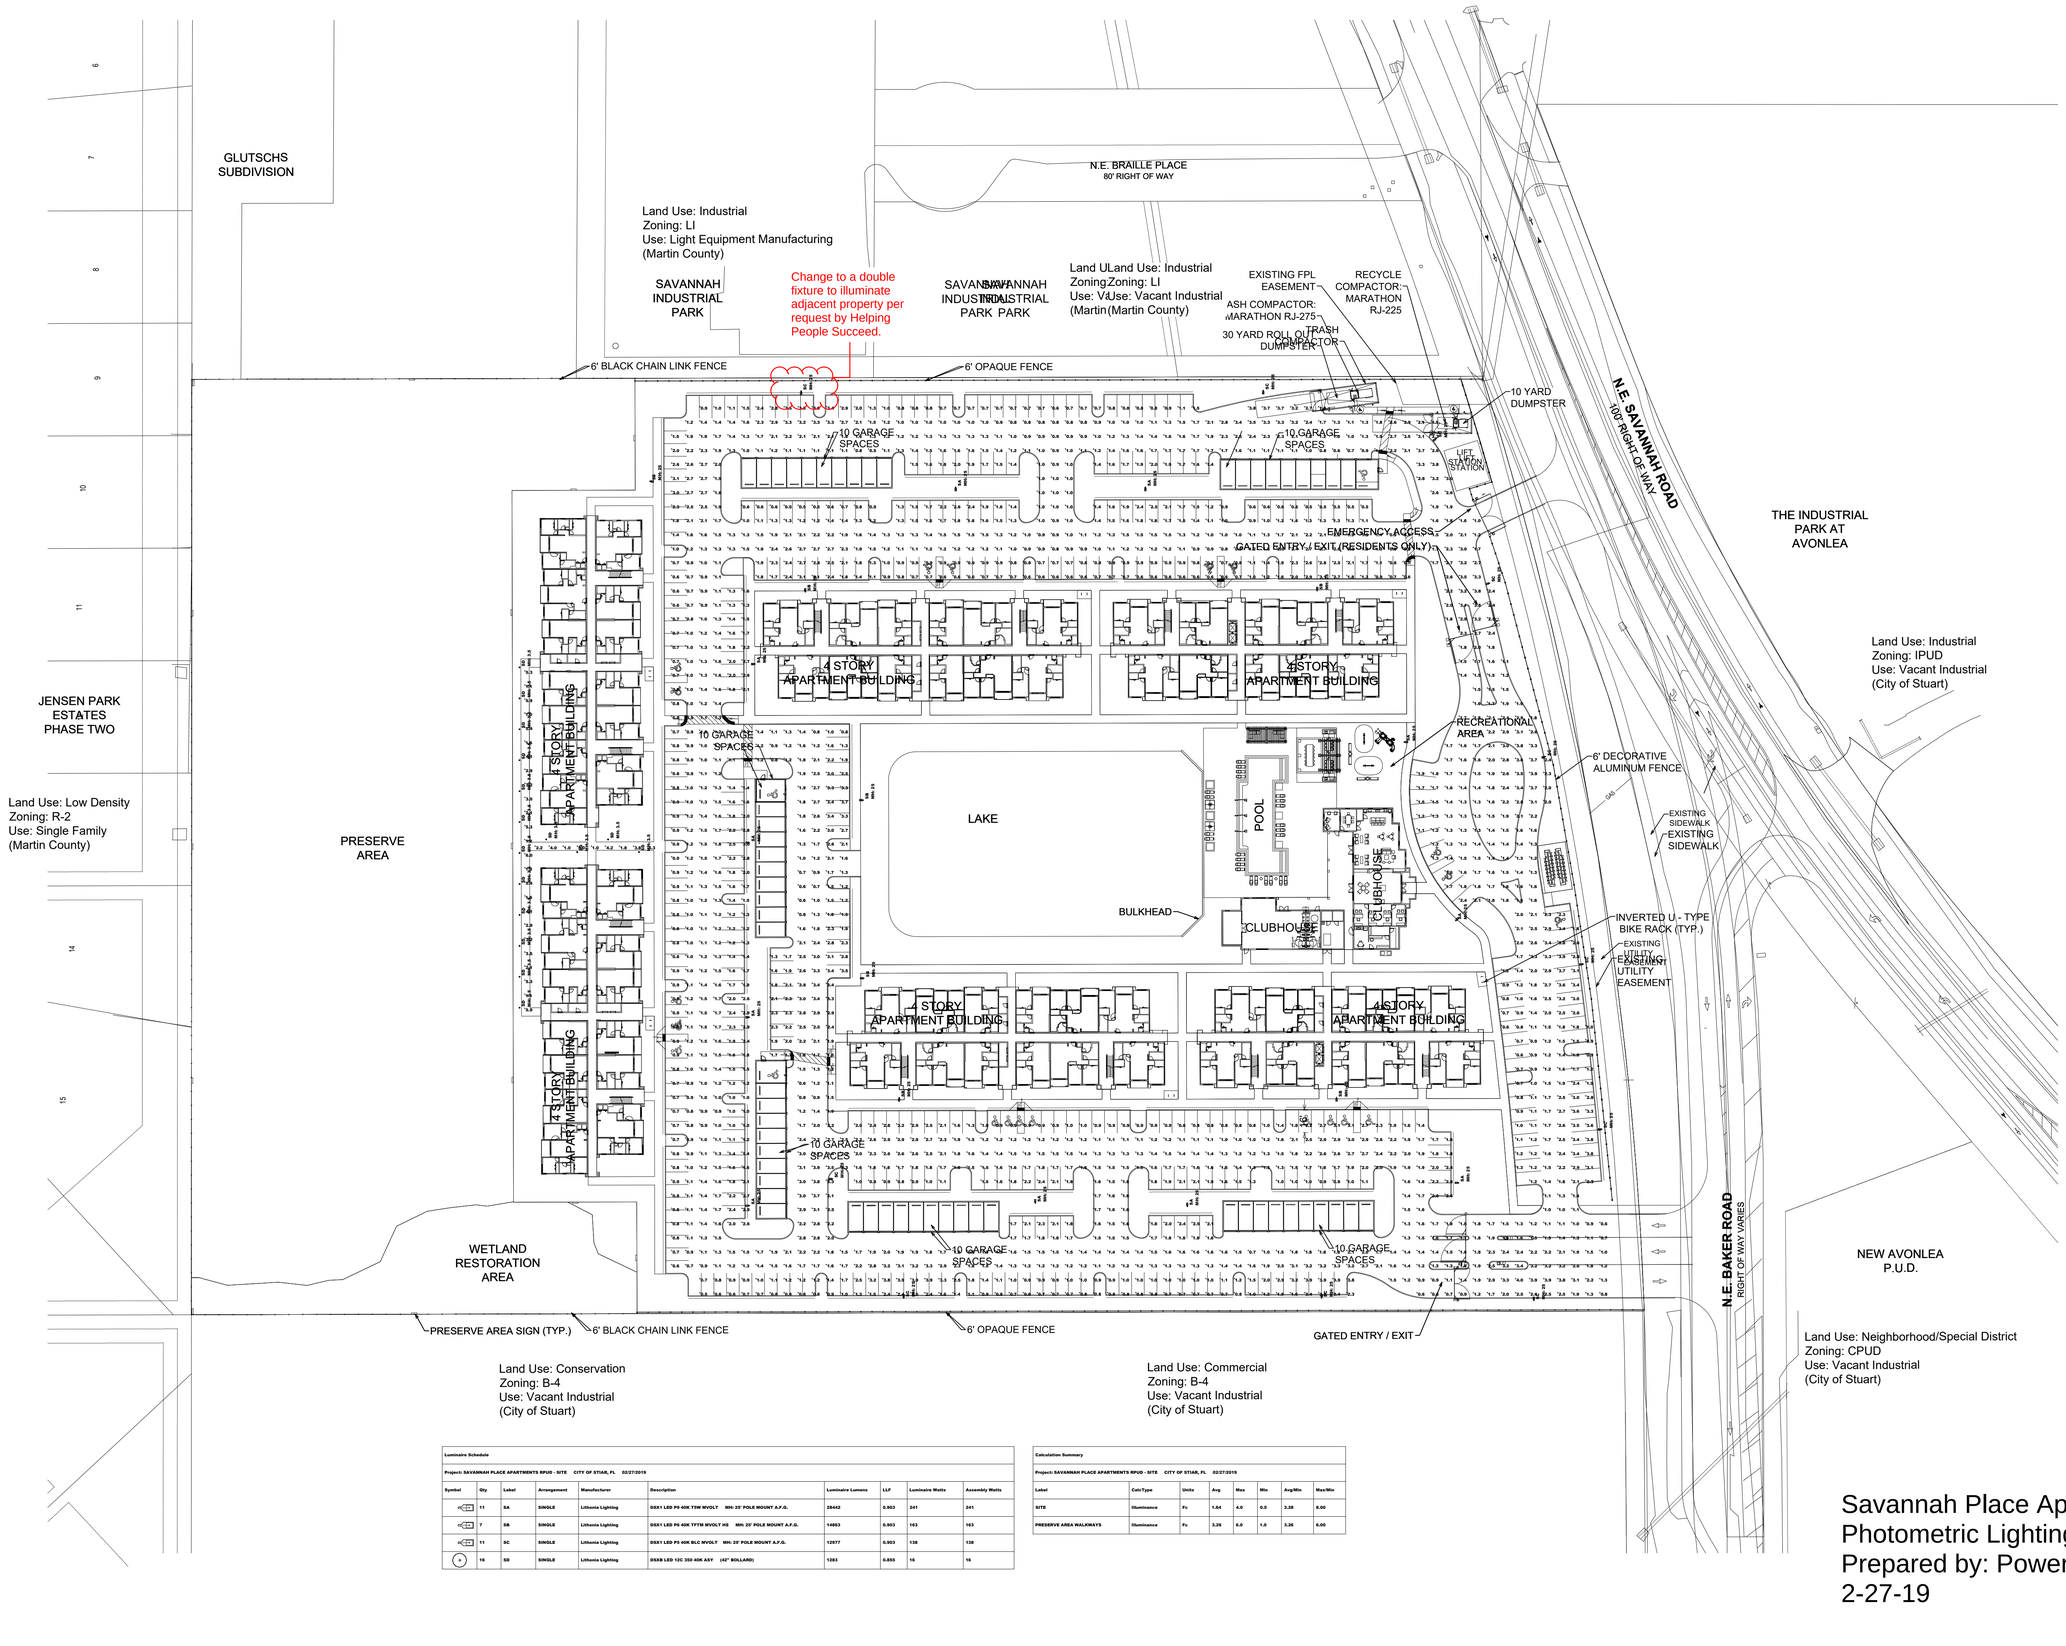

Luminaire Schedule

Project: SAVANNAH PLACE APARTMENTS RPUD - SITE CITY OF STUAR, FL 02/27/2019

Symbol	Qty	Label	Arrangement	Manufacturer	Description	Luminaire Lumens	LLF	Luminaire Watts	Assembly Watts
	11	5A	SINGLE	Lithonia Lighting	DSX1 LED P5 40K TSW MVOLT MIN: 25' POLE MOUNT A.F.G.	28442	0.903	241	241
	7	5B	SINGLE	Lithonia Lighting	DSX1 LED P5 40K TFTM MVOLT HS MIN: 25' POLE MOUNT A.F.G.	14883	0.903	163	163
	11	5C	SINGLE	Lithonia Lighting	DSX1 LED P5 40K BLC MVOLT MIN: 25' POLE MOUNT A.F.G.	12977	0.903	138	138
	16	6D	SINGLE	Lithonia Lighting	DSXB LED 12C 350 40K ASY (42" BOLLARD)	1283	0.855	16	16

Calculation Summary

Project: SAVANNAH PLACE APARTMENTS RPUD - SITE CITY OF STUAR, FL 02/27/2019

Label	CalcType	Units	Avg	Max	Min	Avg/Min	Max/Min
SITE	Illuminance	Fc	1.64	4.0	0.5	3.28	8.00
PRESERVE AREA WALKWAYS	Illuminance	Fc	3.26	6.0	1.0	3.26	6.00

Savannah Place Apartments
Photometric Lighting Plan
Prepared by: Power & Lighting Systems
2-27-19