MATCHLINE (SEE BELOW)

MATCHLINE (SEE NEXT PAGE)

THIS DOCUMENT, TOGETHER WITH THE CONCEPTS AND DESIGNS PRESENTED HEREIN, AS AN INSTRUMENT OF SERVICE, IS INTENDED ONLY FOR THE SPECIFIC PURPOSE AND CLIENT FOR WHICH IT WAS PREPARED. REUSE OF AND IMPROPER RELIANCE ON THIS DOCUMENT WITHOUT WRITTEN AUTHORIZATION AND ADOPTION BY CAPTEC ENGINEERING, INC. SHALL BE WITHOUT LIABILITY TO CAPTEC ENGINEERING, INC.

CAPTEC Engineering, Inc.
Civil Engineering Professionals
301 NW Flagler Ave, Ste. 201
Stuart, FL 34994
Phone: (772) 692-4344
Fax: (772) 692-4341
Engineering Business No. EB-0007657

DATE: 1/16/19
DRAWN BY: ADO
DESIGNED BY: ADO
CHECKED BY: JWC
PROJECT No.: 1783.5
HORZ. SCALE: 1" = 60'
VERT. SCALE: N/A
CADD FILE: 05 Green Bike Lane

NO.	DATE	BY	REVISIONS
2	4/9/19	ADO	REVISED PER CITY COMMENTS
1	2/6/19	ADO	REVISED PER CITY COMMENTS

SCALE VERIFICATION
0 1
SOLID BAR IS EQUAL TO ONE INCH ON ORIGINAL DRAWING. ADJUST ALL SCALED DIMENSIONS ACCORDINGLY

GREEN BIKE LANE MARKINGS
COLORADO AVENUE
STUART, FLORIDA


PAVEMENT MARKING PLAN

Joseph W. Capra
301 N.W. Flagler Ave.
Stuart, Florida 34994
P.E. No. 37638

Printed Date:

JOB No.: 1783.5
SHEET 1 OF 2

MATCHLINE (SEE PREVIOUS PAGE)

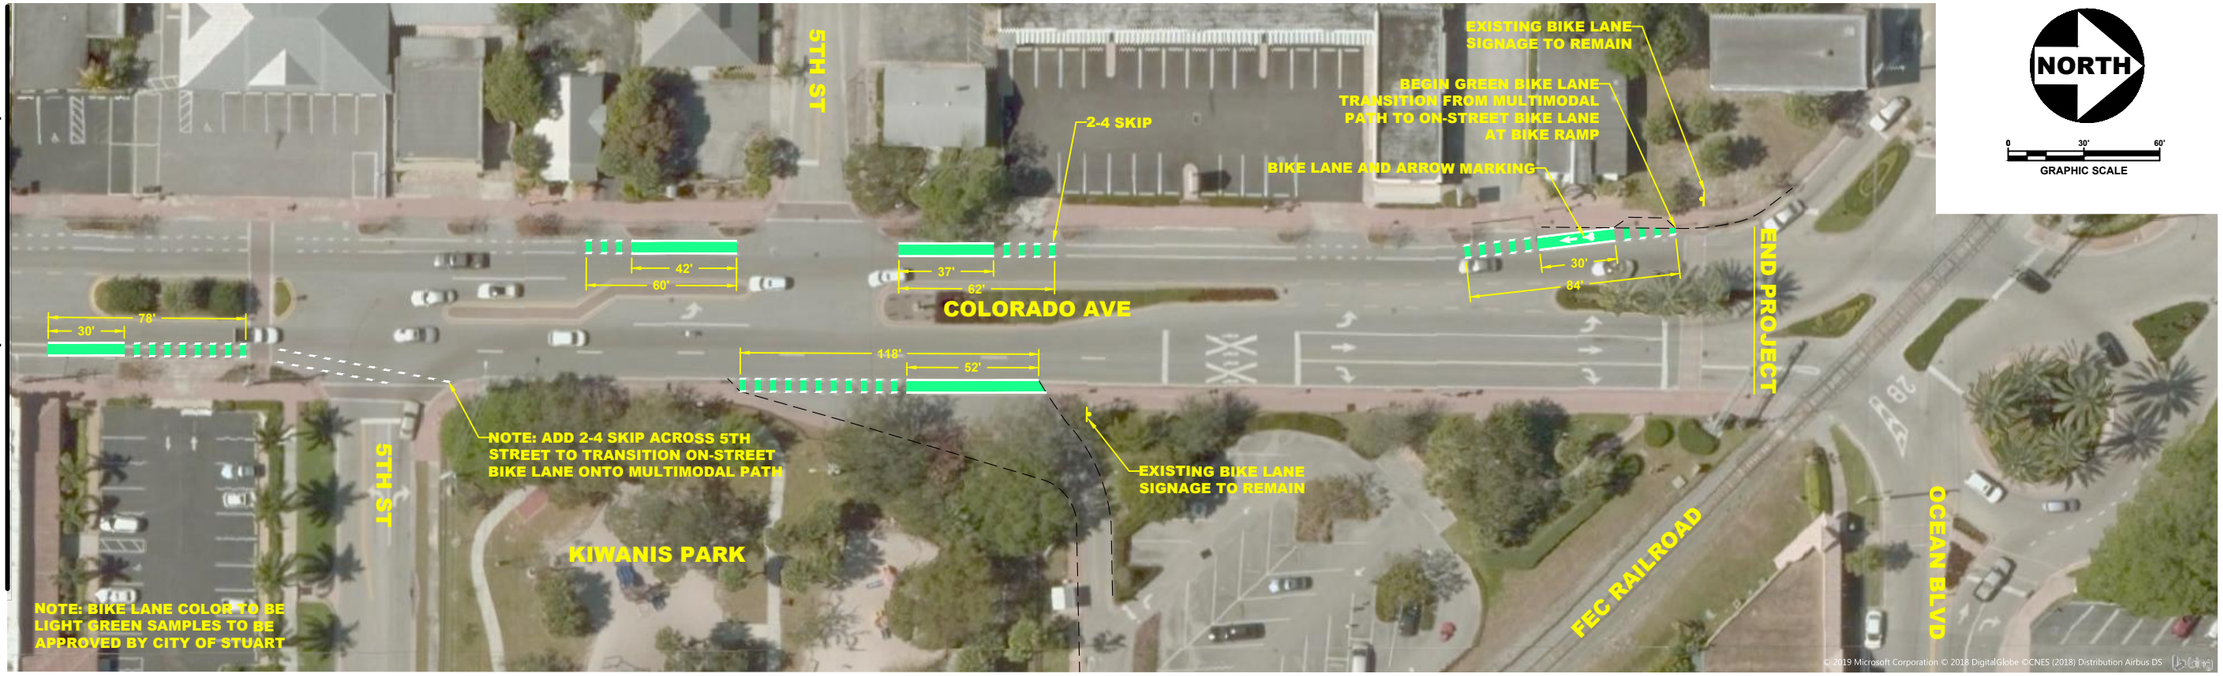

NORTH

0 30' 60'

GRAPHIC SCALE

301 NW Flagler Ave, Ste. 201
Stuart, Florida 34994
Phone: (772) 692-4344
Fax: (772) 692-4341

CAPTEC Engineering, Inc.

Civil Engineering Professionals

Engineering Business No. EB-0007657

DATE: 1/16/19
DRAWN BY: ADO
DESIGNED BY: ADO
CHECKED BY: JWC
PROJECT No.: 1783.5
HORZ. SCALE: 1" = 60'
VERT. SCALE: N/A
CADD FILE: 05 Green Bike Lane

NO.	DATE	BY	REVISIONS
2	4/9/19	ADO	REVISED PER CITY COMMENTS
1	2/6/19	ADO	REVISED PER CITY COMMENTS

SCALE VERIFICATION

0 1

SOLID BAR IS EQUAL TO ONE INCH ON ORIGINAL DRAWING. ADJUST ALL SCALED DIMENSIONS ACCORDINGLY

GREEN BIKE LANE MARKINGS
COLORADO AVENUE
STUART, FLORIDA

PAVEMENT MARKING PLAN

Joseph W. Capra
301 N.W. Flagler Ave.
Stuart, Florida 34994
P.E. No. 37638

Printed Date:

JOB No.: 1783.5
SHEET 2 OF 2

THIS DOCUMENT, TOGETHER WITH THE CONCEPTS AND DESIGNS PRESENTED HEREIN, AS AN INSTRUMENT OF SERVICE, IS INTENDED ONLY FOR THE SPECIFIC PURPOSE AND CLIENT FOR WHICH IT WAS PREPARED. REUSE OF AND IMPROPER RELIANCE ON THIS DOCUMENT WITHOUT WRITTEN AUTHORIZATION AND ADOPTION BY CAPTEC ENGINEERING, INC. SHALL BE WITHOUT LIABILITY TO CAPTEC ENGINEERING, INC.