

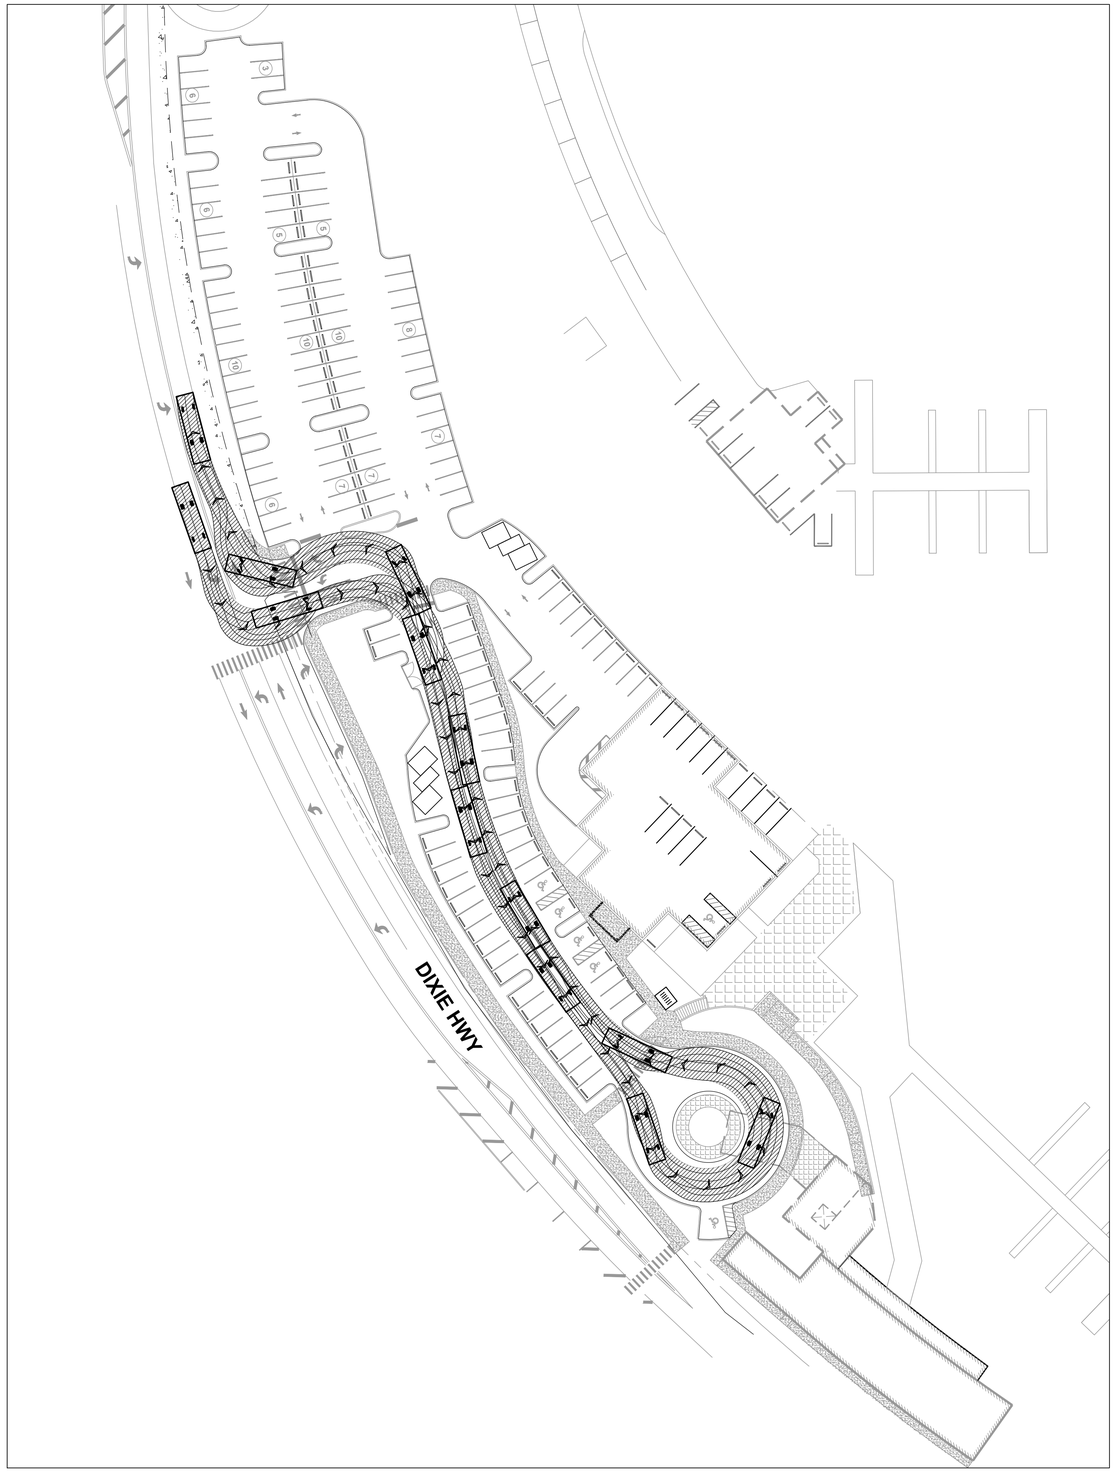


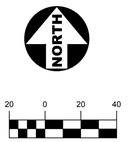

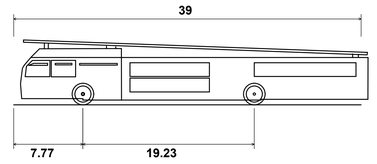

Aerial Fire Truck Overall	
Length	**39.000ft**
Overall Width	**9.600ft**
Overall Body Height	**7.280ft**
Min Body Ground Clearance	**0.530ft**
Track Width	**6.910ft**
Lock-to-lock time	**5.00s**
Max Wheel Angle	**45.00°**

THIS DOCUMENT, TOGETHER WITH THE CONCEPTS AND DESIGNS PRESENTED HEREIN, AS AN INSTRUMENT OF SERVICE, IS INTENDED ONLY FOR THE SPECIFIC PURPOSE AND CLIENT FOR WHICH IT WAS PREPARED. REUSE OF AND IMPROPER RELIANCE ON THIS DOCUMENT WITHOUT WRITTEN AUTHORIZATION AND ADOPTION BY CAPTEC ENGINEERING, INC. SHALL BE WITHOUT LIABILITY TO CAPTEC ENGINEERING, INC.

NO.	DATE	BY	REVISIONS

DATE: 4-9-2019
DRAWN BY: MDB
DESIGNED BY: SPM
CHECKED BY: JWC
PROJECT No.: 1798
HORZ. SCALE: 1"= 40'
VERT. SCALE:
CADD FILE:

CAPTEC Engineering, Inc.
Civil Engineering Professionals
• 301 N.W. Flagler Ave.
Stuart, Florida 34994
Phone: (772) 692-4344
Fax: (772) 692-4341
Engineering Business
No. EB-0007557

SCALE VERIFICATION
0 1
SOLID BAR IS EQUAL TO ONE INCH. IF ORIGINAL DRAWING, ADJUST ALL SCALED DIMENSIONS ACCORDINGLY

NORTH POINT DEVELOPEMENT

MARTIN COUNTY, FLORIDA

VEHICLE TRACKING (AUTO TURN)

JOSEPH W. CAPRA, P.E.
301 N.W. Flagler AV.
Stuart, Florida 34994
P.E. No. 37638

Printed Date:

JOB No.: 1767
SHEET 1 OF 1

P:\1767\1767 - North Point Development\DWG\1767_ESite_ATURN_revised.dwg, 4/9/2019 2:03:50 PM