
ROBERT BRITT ARCHITECT, INC.
P.O. Box 1969
STUART, FLORIDA 34995
(772) 287-9401
Email: brittarchitect@bellsouth.net

JOB NORTHPOINT DEVELOPMENT
SHEET NO. _____ OF _____
CALCULATED BY RLB DATE 4/10/19
CHECKED BY REVISED DATE 4/10/19
SCALE 1/4"=1'-0"

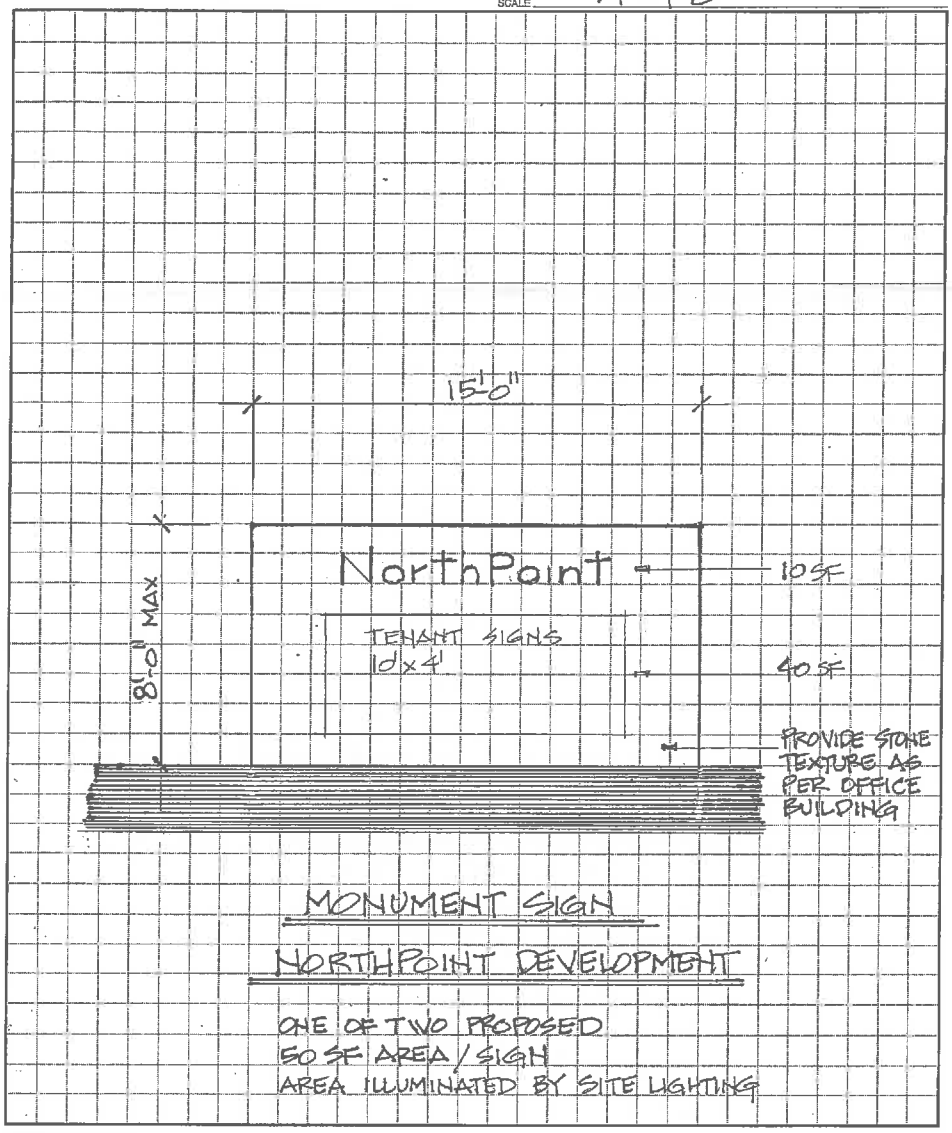

MONUMENT SIGN
NORTHPOINT DEVELOPMENT

ONE OF TWO PROPOSED
50 SF AREA / SIGN
AREA ILLUMINATED BY SITE LIGHTING

PRODUCT 204-1 (Single Sheets) 205-1 (Padded)