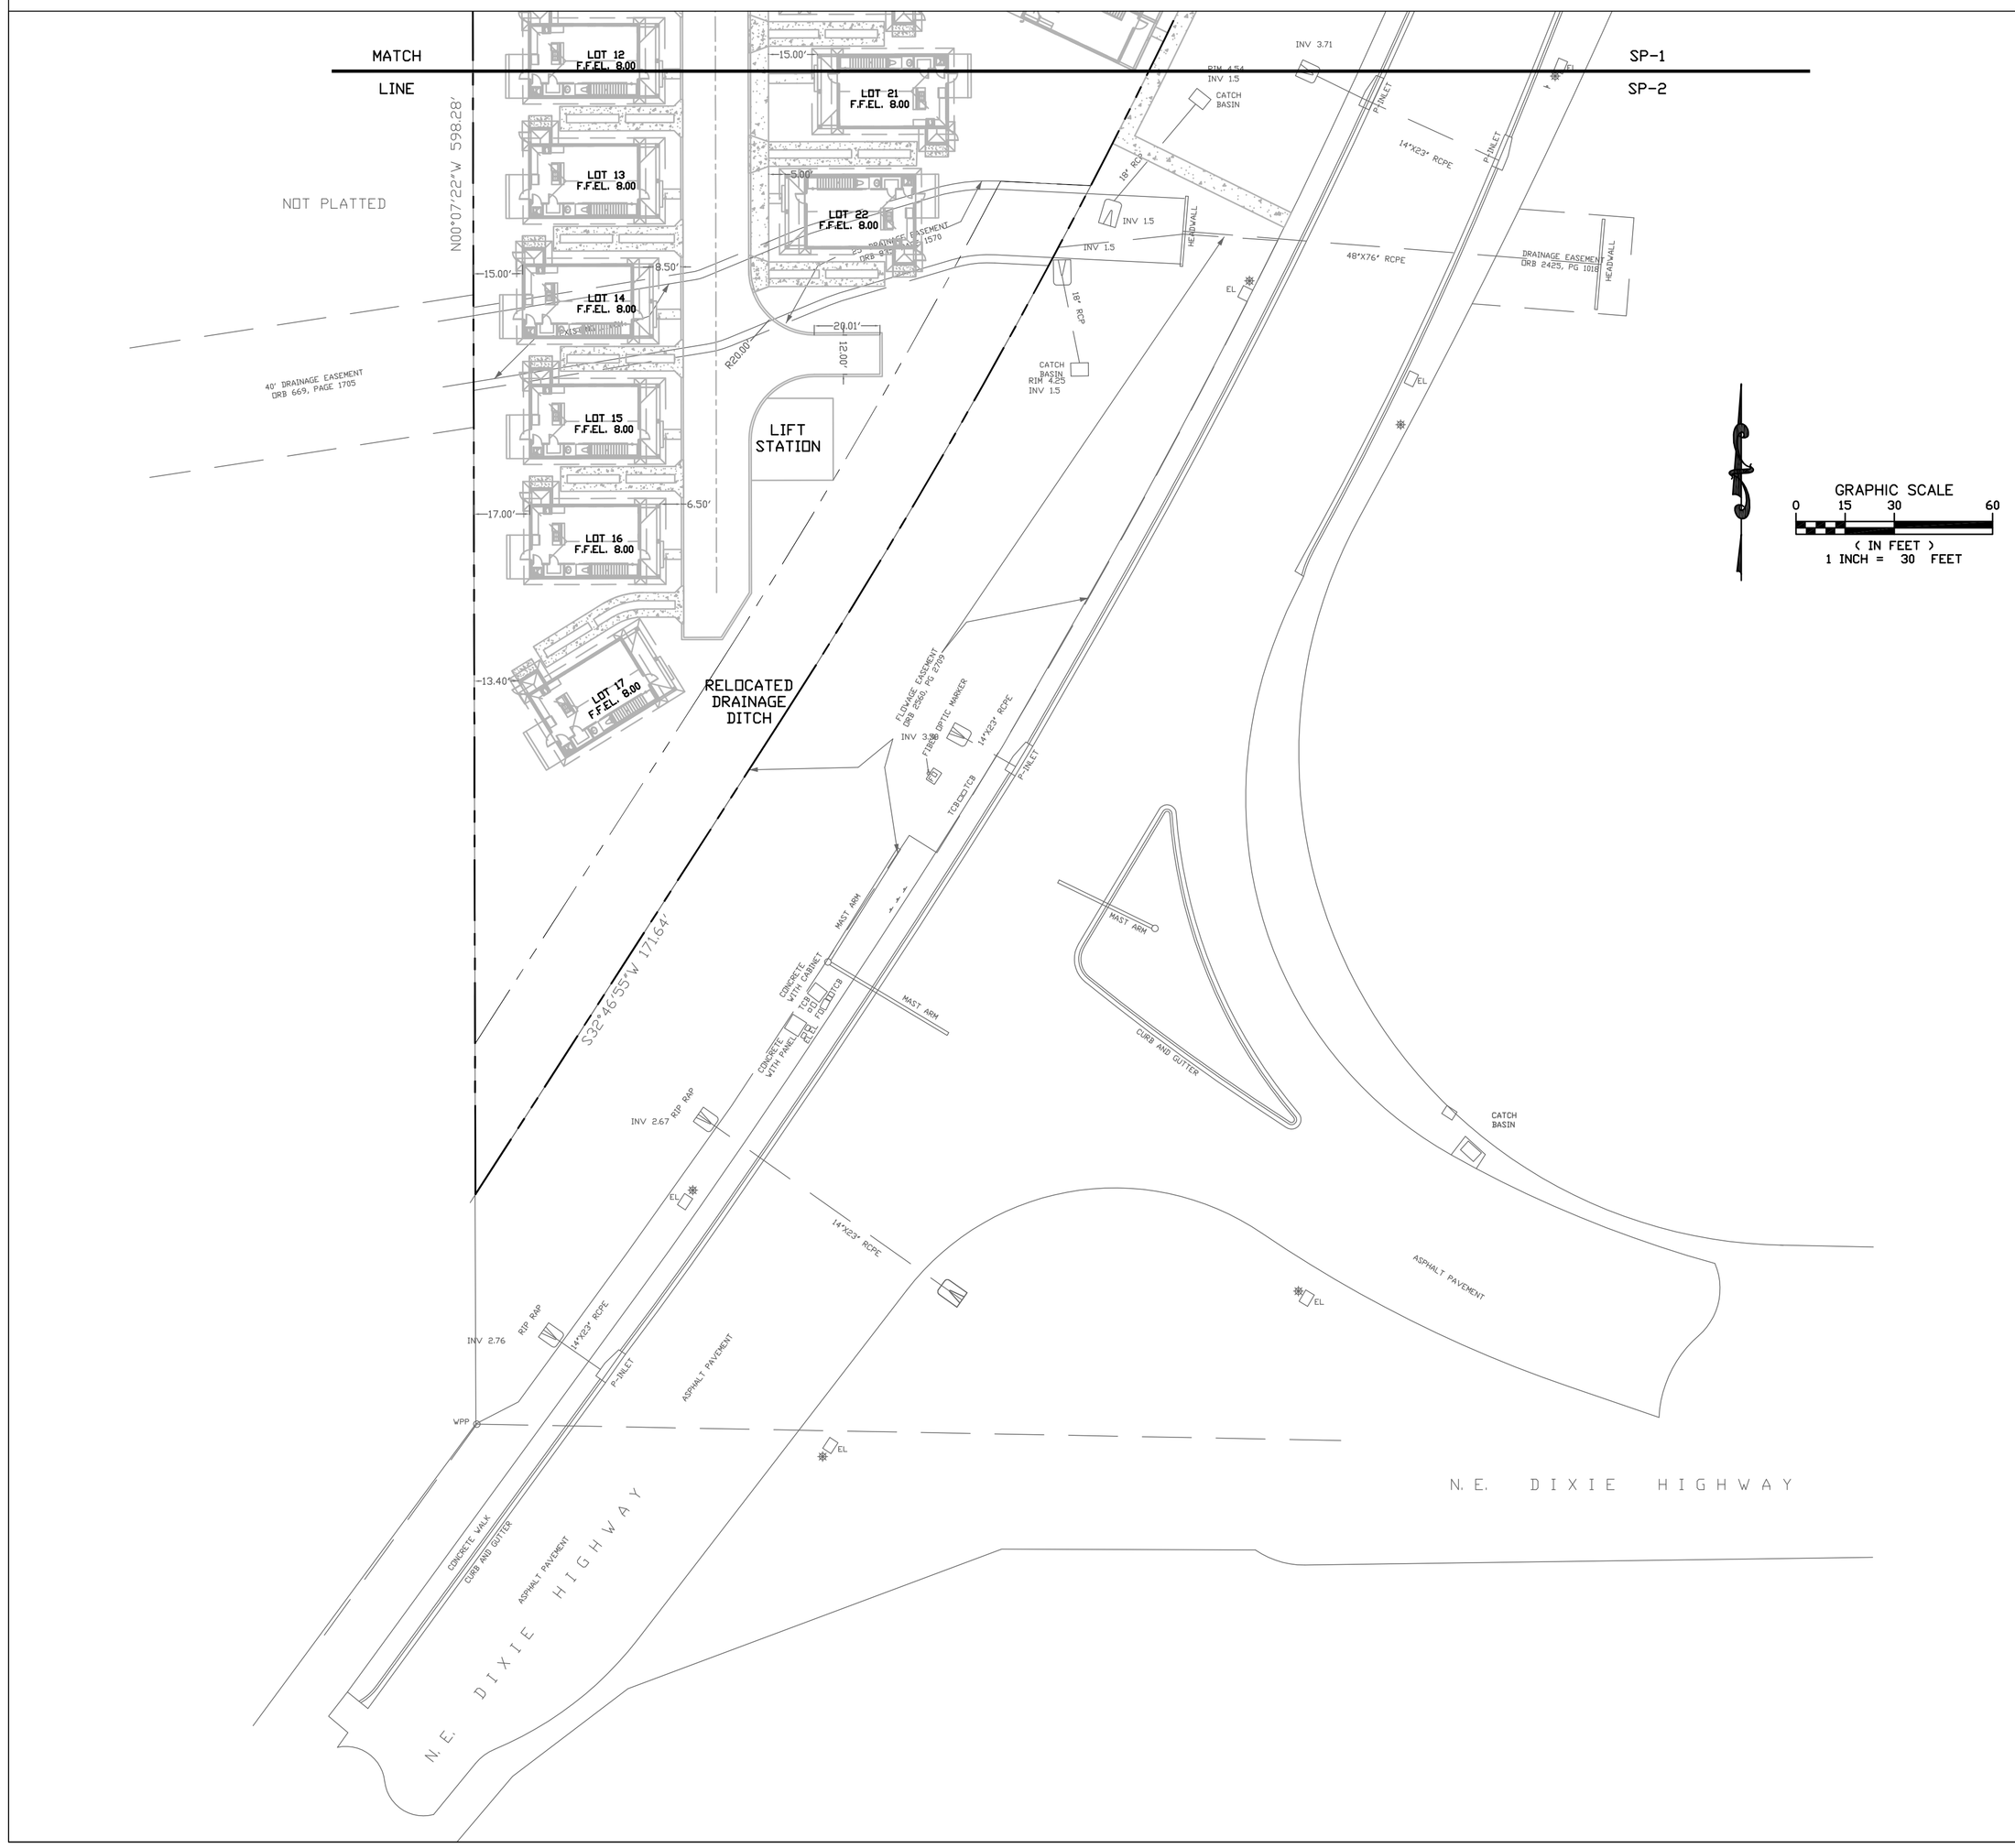

DATE DRAWN:	19OCT19		
SCALE:	1"=30'		
DESIGN BY:	PWA		
DRAWN BY:	PWA		
CHECKED BY:	PWA		
APPROVED BY:	PWA		

	DESCRIPTION:	BY:	DATE:
1	PER REVIEW COMMENTS	PWA	1.15.2020

PETER WAYNE AQUART, P.E.
CONSULTING CIVIL ENGINEER
14032 SW 48TH STREET, MIAMI, FL 33175
TEL.: (561) 379-2879 E-MAIL:PAQUART@AOL.COM
FLORIDA LICENSED PROFESSIONAL ENGINEER No. 34176

MATERIAL SHOWN HEREON IS THE PROPERTY OF PETER WAYNE AQUART, P.E. AND SHALL NOT BE REPRODUCED IN WHOLE OR IN PART WITHOUT WRITTEN AUTHORIZATION OF PETER WAYNE AQUART, P.E. COPYRIGHT © 2019

AVONLEA PUD
LOT 16
CITY OF STUART FLORIDA

PREPARED FOR:
NEW URBAN COMMUNITIES

SITE PLAN

NOT VALID UNLESS IT BEARS AN ORIGINAL SIGNATURE AND A RAISED, EMBOSSED ENGINEER SEAL

January 23, 2020
Peter Wayne Aquart
Florida P.E. No. 34176

PROJECT NO.
105

SP-2
SHEET 2 OF 2

Drawing name: C:\Users\paquart\Documents\PROJECTS\1_2019\AVONLEA\Plans\Site Plan Revision 1\Site Plan.dwg Layout Name: South Plotted by: paquart Plotted on: Jan 23, 2020 - 5:37pm