BEFORE THE CITY COMMISSION
CITY OF STUART, FLORIDA

ORDINANCE NUMBER 2438-2020

AN ORDINANCE OF THE CITY COMMISSION OF THE CITY OF STUART, FLORIDA APPROVING A MINOR AMENDMENT TO "THE NEW AVONLEA" PLANNED UNIT DEVELOPMENT (PUD); THEREBY AMENDING EXHIBIT NUMBER 11 OF THE NEW AVONLEA PUD, ENTITLED THE OFF-SITE INFRASTRUCTURE PLAN BY HJA DESIGN STUDIO; AMENDING THE CONDITION 25 ACCORDINGLY; PROVIDING AN EFFECTIVE DATE; AND FOR OTHER PURPOSES.

* * * * *

WHEREAS, on June 8, 2015, the City Commission adopted Ordinance No. 2307-2015, whereby establishing the "New Avonlea PUD" which consists of a Master Parcel Plan and provides that any future development activities on any of the project's multiple parcels (with the exception of Phase II of an existing Avonlea Commerce Center Parcel) shall require a master site plan approval thru a major PUD amendment, further requiring that an off-site infrastructure plan be added to the Master Parcel Plan at the time of first amendment; and

WHEREAS, at the hearing the applicant showed by substantial competent evidence that the application is consistent with the Stuart Comprehensive Plan, and the Land Development Code of the City, and with the procedural requirements of law; and

WHEREAS, the New Avonlea PUD included an Off-Site Infrastructure Plan consistent with the master PUD and anticipated development; and

WHEREAS, the foregoing recitals are true and adopted as findings of fact and conclusions of law; and

WHEREAS, the Avonlea Improvement Company, LLC (the Owner and Applicant) is now requesting a further minor amendment to the PUD to provide for a revised Off-Site Infrastructure Plan; and

WHEREAS, the City Commission held a properly noticed hearing at a regularly scheduled City Commission meeting held on May 26, 2020, to consider the application of the Owners for the property to approve the minor amendment to the PUD.

NOW THEREFORE, BE IT ORDAINED BY THE CITY COMMISSION OF THE CITY OF STUART, FLORIDA THAT:

SECTION 1: A legal description of the property is set forth in **Exhibit "A"** attached hereto and made a part hereof by reference. A map depicting the property is attached hereto as **Exhibit "B"** and made a part hereof by reference. The revised conditions of development for the property are attached hereto as **Exhibit "C"** and made a part hereof by reference, and each shall constitute one of the development documents.

SECTION 2: The following additional documents on file as public records of the City, at the office of the City Clerk in City Hall, and attached hereto as **Exhibit "D"**, hereinafter the "Development Documents", shall be deemed an additional part of the development conditions applicable to the Property:

11. Avonlea PUD Off-Site Infrastructure Plan, by HJA Design Studio, Sheet 1 thru 4 of 4

SECTION 3: In all other respects and except as amended hereby, Ordinance No. 2307-2015, and the three amendments thereto, shall remain in full force and effect.

SECTION 4: All ordinances or parts of ordinances in conflict with this Ordinance or any part thereof are hereby repealed to the extent of such conflict. If any provision of this Ordinance conflicts with any prior contractual provision between the City and the developer of the site, this ordinance shall prevail.

SECTION 5: Following the adoption and acceptance of this Ordinance by the Owner, and in addition to any other action for failure to complete development or otherwise comply with the Development Documents, the City Development Director may obtain a hearing before the City Commission, and shall thereupon give at least five (5) days written notice of the time, date and location of the hearing, along with specific notice of the alleged breach. At the hearing before the City Commission the developer may appear and may contest the allegation of breach or explain the reason or reasons for the breach. Upon a finding of a material breach of the Development Documents and therefore, the Ordinance(s) and Resolutions adopting the same, the City Commission may impose or do any or all of the following:

a. Initiate the process to amend or repeal this or any other Ordinance or resolution pertaining to the development.
b. Direct the City Development Director to initiate the process to rezone the PUD property or any portion of the PUD property.
c. Impose an administrative penalty of up to $1,000.00 for each violation, and up to $5,000.00 for each repeat violation that occurs, along with all reasonable costs, including attorney's fees incurred by the City.

Any breach of any provision or condition of this PUD Ordinance by the developer shall be

considered a zoning violation subject to any remedies provided herein, or as otherwise provided by law. In the event a violation found continues from day to day, each day the violation is found to continue shall be deemed a separate violation.

SECTION 6: If any provision of this Ordinance or the application thereof to any person or circumstance is held invalid; the invalidity shall not affect other provisions or applications which can be given effect without the invalid provision or application, and to this end the provisions of this ordinance are declared severable.

SECTION 7: This Ordinance shall be effective upon the adoption by the City Commission, and proper execution by the Owner.

SECTION 8: The complete execution and recording of this Ordinance by the City Clerk shall occur no later than 60 days from the date of this approval, failing which this Ordinance shall be void.

Passed on first reading the ____ day of _____, 2020.

Commissioner _____ offered the foregoing Ordinance and moved its adoption. The motion was seconded by Commissioner _____ and upon being put to a roll call vote, the vote was as follows:

	YES	NO	ABSENT	ABSTAIN
MICHAEL J. MEIER, MAYOR				
EULA R. CLARKE, VICE MAYOR				
BECKY BRUNER, COMMISSIONER				
KELLI GLASS LEIGHTON, COMMISSIONER				
MERRITT MATHESON, COMMISSIONER				

ADOPTED on second and final reading this _____day of _____, 2020.

ATTEST:

_____
MARY R. KINDEL
CITY CLERK

_____
MICHAEL J. MEIER
MAYOR

APPROVED AS TO FORM
AND CORRECTNESS:

_____
MICHAEL J. MORTELL
CITY ATTORNEY

CITY'S ACKNOWLEDGMENT

STATE OF FLORIDA,
COUNTY OF _____

The above Ordinance, Acceptance and Agreement was acknowledged before me by means of ☐ physical presence or ☐ online notarization, this _____day of _____, 2020, by MICHAEL J. MEIER, Mayor, and Mary R. Kindel, City Clerk, respectively, of the City of Stuart, Florida, a Florida municipal corporation.

Personally Known OR Produced Identification
Type of ID Produced _____

Signature of Notary Public: _____
Commission Expires:

Notary Seal:

ACCEPTANCE AND AGREEMENT

BY SIGNING THIS ACCEPTANCE AND AGREEMENT, THE UNDERSIGNED HEREBY ACCEPTS AND AGREES TO ALL OF THE TERMS AND CONDITIONS CONTAINED IN ALL EXHIBITS, ATTACHMENTS AND DEVELOPMENT DOCUMENTS, INTENDING TO BE BOUND THEREBY, AND THAT SUCH ACCEPTANCE AND AGREEMENT IS DONE FREELY, KNOWINGLY, AND WITHOUT ANY RESERVATION, AND FOR THE PURPOSES EXPRESSED WITHIN THE ABOVE ORDINANCE. IF IT IS LATER DISCOVERED THAT THE UNDERSIGNED, OR ITS SUCCESSORS OR ASSIGNS HAVE FAILED IN ANY MATERIAL WAY TO DEVELOP THIS INDUSTRIAL PLANNED UNIT DEVELOPMENT ACCORDING TO THIS ORDINANCE, ITS CONDITIONS, AND THE DEVELOPMENT PLANS AND DOCUMENTS, THE UNDERSIGNED UNDERSTANDS AND AGREES THAT THIS ORDINANCE MAY BE AMENDED OR REPEALED BY THE CITY COMMISSION, AND THAT OTHER ACTIONS MAY BE TAKEN AGAINST THE UNDERSIGNED BY THE CITY, INCLUDING BUT NOT LIMITED TO CODE ENFORCEMENT ACTIONS, PERMIT AND LICENSING REVOCATIONS, AND ALL APPLICABLE CIVIL AND CRIMINAL ACTIONS. IN WITNESS WHEREOF THE UNDERSIGNED HAS EXECUTED THIS ACCEPTANCE AND AGREEMENT:

WITNESSES:

_____ By:_____

Print Name: _____ Avonlea Improvement Company

_____

Print Name: _____

OWNERS' ACKNOWLEDGMENT

STATE OF FLORIDA,
COUNTY OF _____

The above Ordinance, Acceptance and Agreement was acknowledged before me by means of ☐ physical presence or ☐ online notarization, this _____ day of _____, 2020, by _____

Personally Known OR Produced Identification
Type of ID Produced _____

Signature of Notary Public: _____
Commission Expires:

Notary Seal:

EXHIBIT "A" – LEGAL DESCRIPTION

AND LESS, HOWEVER, THAT PART THAT LIES SOUTH OF THE SOUTHERLY RIGHT-OF-WAY OF STATE ROAD #707 AND NE SAVANNAH ROAD.

AND LESS, HOWEVER, THAT PART OF THE NE 1/4 OF THE SE 1/4 OF THE SW 1/4 IN SECTION 28, TOWNSHIP 37 SOUTH, RANGE 41 EAST LYING NORTH OF THE NORTHERLY RIGHT-OF-WAY OF NE SAVANNAH ROAD AND THE EXTENSION OF BAKER ROAD.

AND LESS, HOWEVER, THE EAST 202.00 FEET OF THE NORTHWEST ONE-QUARTER (NW 1/4) OF THE SOUTHEAST ONE-QUARTER (SE 1/4) OF THE SOUTHWEST ONE-QUARTER (SW 1/4) OF SECTION 28, TOWNSHIP 37 SOUTH, RANGE 41 EAST, MARTIN COUNTY, FLORIDA, LYING NORTH ON THE NORTH RIGHT-OF-WAY LINE OF NE BAKER ROAD ACCORDING TO THE PLANS FOR BAKER ROAD EXTENSION (MARTIN COUNTY PROJECT NO. SS-R-5). THE AREA OF THIS PARCEL IS 1.65 ACRES, MORE OR LESS.

SUBJECT TO EASEMENTS, RESTRICTIONS, RESERVATIONS AND RIGHT-OF-WAYS OF RECORD, IF ANY.

TOGETHER WITH

AVONLEA COMMECIAL CENTER
A PARCEL OF LAND LYING IN SECTION 28, T37S, R41E, MARTIN COUNTY, FLORIDA BEING MORE PARTICULARLY DESCRIBED AS FOLLOWS:
BEGIN AT THE POINT OF INTERSECTION OF THE WEST LINE OF THE EAST 202.00' OF THE NORTHWEST 1/4 OF THE SOUTHEAST 1/4 OF THE SOUTHWEST 1/4 SAID SECTION 28, T37S, R41E OF PARCEL 6 AS DESCRIBED IN OFFICIAL RECORDS BOOK 895, PAGE 19, PUBLIC RECORDS OF MARTIN COUNTY, FLORIDA AND THE NORTHERLY RIGHT OF WAY LINE OF BAKER ROAD EXTENTION AS DESCRIBED IN OFFICIAL RECORDS BOOK 726, PAGE 1921, PUBLIC RECORDS OF MARTIN COUNTY, FLORIDA FOR THE POINT OF BEGINNING; THENCE N89°28'19"W ALONG SAID NORTHERLY RIGHT OF WAY LINE OF BAKER ROAD EXTENTION, 348.92' TO THE POINT OF INTERSECTION WITH THE EASTERLY RIGHT OF WAY LINE OF N.E.CARDINAL WAY BEING A 60.00' RIGHT OF WAY AS NOW LAID OUT AND IN USE; THENCE N10°56'26"W ALONG SAID EASTERLY RIGHT OF WAY LINE OF N.E.CARDINAL WAY, 381.26' TO THE POINT OF INTERSECTION WITH THE SOUTH LINE OF A PARCEL DESCRIBED IN OFFICIAL RECORDS BOOK 895, PAGE 25 AND 19, PUBLIC RECORDS OF MARTIN COUNTY, FLORIDA AND PHYSICALLY DESCRIBED BY MONUMENTS AND OCCUPATION; THENCE S89°15'48"E ALONG SAID OCCUPIED LINE, 426.24' TO THE POINT OF INTERSECTION WITH THE AFORESAID PARCEL 6; THENCE S00°45'39"W ALONG SAID WEST LINE OF THE EAST 202.00' OF PARCEL 6 A DISTANCE OF 372.11' TO THE POINT OF BEGINNING.

TOGETHER WITH

JENSEN INDUSTRIAL PARK SITE

A PARCEL OF LAND LYING IN SECTION 28, TOWNSHIP 37 SOUTH, RANGE 41 EAST, MARTIN COUNTY, FLORIDA, BEING MORE PARTICULARLY DESCRIBED AS FOLLOWS:

COMMENCING AT THE SOUTHWEST CORNER OF SAID SECTION 28, THENCE, NORTH 00° 15' 38" EAST, ALONG THE WEST LINE OF SAID SECTION 28, A DISTANCE 861.35 FEET, MORE OR LESS, TO THE INTERSECTION THEREOF WITH SOUTHERLY RIGHT-OF-WAY LINE OF BAKER ROAD EXTENSION; THENCE SOUTH 89° 58' 55" EAST, ALONG SAID SOUTHERLY RIGHT-OF-WAY LINE, A DISTANCE 1545.39 FEET FOR A POINT OF BEGINNING (P.O.B.);

THENCE, SOUTH 89° 58' 55" EAST, CONTINUING ALONG SAID SOUTHERLY RIGHT-OF-WAY LINE, A DISTANCE OF 520.27 FEET; THENCE, SOUTH 20° 06' 54" EAST CONTINUING ALONG SAID RIGHT-OF-WAY LINE, A DISTANCE OF 142.51 FEET MORE OR LESS, TO THE INTERSECTION THEREOF WITH THE NORTHERLY RIGHT-OF-WAY LINE FOR SAVANNAH ROAD; THENCE, SOUTH 49° 53' 54" WEST, ALONG NORTHERLY RIGHT-OF-WAY LINE, A DISTANCE OF 412.74 FEET, MORE OR LESS, TO THE POINT ON THE EASTERLY RIGHT-OF-WAY LINE OF CARDINAL AVENUE, SAID POINT BEING THE POINT OF CURVATURE OF A CURVE TO THE RIGHT HAVING A RADIUS OF 75.00 FEET, THENCE, SOUTHERLY, WESTERLY, AND NORTHERLY ALONG SAID CURVE AND SAID EASTERLY RIGHT-OF-WAY LINE, THROUGH A CENTRAL ANGLE OF 78° 51' 33", A DISTANCE OF 103.23 FEET TO A POINT OF COMPOUND CURVATURE OF A CURVE CONCAVE EASTERLY HAVING A RADIUS OF 585.00 FEET AND WHOSE RADIUS POINT BEARS NORTH 38° 45' 27" EAST, THENCE, NORTHWESTERLY ALONG SAID CURVE AND CONTINUING ALONG SAID EASTERLY RIGHT-OF-WAY LINE, THROUGH A CENTRAL ANGLE OF 39° 47' 31", A DISTANCE OF 406.28 FEET TO THE POINT OF

EXHIBIT "A" – LEGAL DESCRIPTION (con't.)

TANGENCY, THENCE, NORTH 11° 27' 12" WEST, CONTINUING ALONG SAID EASTERLY RIGHT-OF-WAY LINE, A DISTANCE OF 1.01 FEET TO THE POINT OF CURVATURE OF A CURVE TO THE RIGHT HAVING A RADIUS OF 50.00 FEET; THENCE, NORTHEASTERLY ALONG SAID CURVE AND CONTINUING ALONG SAID EASTERLY RIGHT-OF-WAY LINE, THROUGH A CENTRAL ANGLE OF 101° 28' 07", A DISTANCE OF 88.55 FEET TO THE POINT OF BEGINNING.

CONTAINING; 4.06 ACRES, MORE OR LESS.

SUBJECT TO EASEMENTS, RESERVATIONS, AND RIGHTS-OF-WAY OF RECORD.

THE BEARINGS AS STATED HEREIN ARE BASED ON AN ASSUMED BEARING OF NORTH 00° 15' 38" EAST ALONG THE WEST LINE OF SAID SECTION 28.

LESS, HOWEVER,

LEGAL DESCRIPTION OF A PORTION OF PROPOSED
GREEN RIVER PARKWAY RIGHT-OF-WAY

A PARCEL OF LAND LYING IN SECTION 28 AND SECTION 29, TOWNSHIP 37 SOUTH, RANGE 41 EAST, MARTIN COUNTY, FLORIDA, BEING MORE PARTICULARLY DESCRIBED AS FOLLOWS:

BEGINNING AT THE SOUTHEAST CORNER OF SAID SECTION 29; THENCE, NORTH 88° 48' 22" WEST, ALONG THE SOUTH LINE OF SAID SECTION 29, A DISTANCE OF 500.00 FEET; THENCE, NORTH 00° 15' 52" EAST DEPARTING SAID SECTION LINE, A DISTANCE OF 55.02 FEET; THENCE, NORTH 33° 12' 44" EAST, A DISTANCE OF 172.02 FEET TO THE POINT OF CURVATURE OF A CURVE TO THE LEFT, HAVING A RADIUS OF 2028.75 FEET; THENCE, NORTHERLY ALONG SAID CURVE, THROUGH A CENTRAL ANGLE OF 27° 30' 11", A DISTANCE OF 973.84 FEET, MORE OR LESS, TO THE INTERSECTION THEREOF WITH THE EASTERLY RIGHT-OF-WAY LINE OF BASELINE ROAD; THENCE, NORTH 30° 40' 07" EAST, ALONG SAID EASTERLY RIGHT-OF-WAY LINE, A DISTANCE OF 238.43 FEET, MORE OR LESS, TO THE INTERSECTION THEREOF WITH THE SOUTH PLAT BOUNDARY LINE OF NORTHWOOD SUBDIVISION, ACCORDING TO THE PLAT THEREOF, AS RECORDED IN THE PLAT BOOK 1, PAGE 55, PUBLIC RECORDS, MARTIN COUNTY, FLORIDA; THENCE , SOUTH 89° 58' 55" EAST, ALONG SAID SOUTH PLAT BOUNDARY LINE, A DISTANCE OF 10.00 FEET, MORE OR LESS, TO A POINT 40.00 FEET EASTERLY OF THE SOUTHWEST CORNER OF SAID PLAT OF NORTHWOOD SUBDIVISION, THENCE, SOUTH 00° 15' 15" WEST, DEPARTING SAID SOUTH PLAT BOUNDARY LINE, A DISTANCE OF 10.21 FEET TO THE POINT OF CURVATURE OF A CURVE TO THE RIGHT, HAVING A RADIUS OF 2148.75 FEET; THENCE, SOUTHERLY ALONG SAID CURVE, THROUGH A CENTRAL ANGLE OF 28° 34' 54", A DISTANCE OF 1071.89 FEET TO A POINT OF REVERSE CURVATURE OF A CURVE CONCAVE NORTHEASTERLY, HAVING A RADIUS OF 180.00 FEET; THENCE, SOUTHEASTERLY ALONG SAID CURVE, THROUGH A CENTRAL ANGLE OF 117°38'31", A DISTANCE OF 307.99 FEET TO A POINT OF TANGENCY; THENCE, SOUTH 88° 48' 22" EAST, ALONG A LINE 60.00 FEET NORTH OF, AS MEASURED AT RIGHT ANGLES TO, THE SOUTH LINE OF SAID SECTION 29, A DISTANCE OF 92.47 FEET TO THE INTERSECTION THEREOF WITH THE EAST LINE OF SAID SECTION 29; THENCE, SOUTH 00° 15' 38" WEST ALONG SAID EAST SECTION LINE, A DISTANCE OF 60.00 FEET TO THE SOUTHEAST CORNER OF SAID SECTION 29 AND THE POINT OF BEGINNING.

EXCEPTING THE WEST 50 FEET OF THE EAST 420 FEET OF THE NORTH 100 FEET OF THE SOUTH 133 FEET OF SAID SECTION 29 AND EXCEPTING THE RIGHTS-OF-WAY FOR BAKER ROAD EXTENSION AND STATE ROAD NO. 707.

SUBJECT TO EASEMENTS, RESTRICTIONS, RESERVATIONS AND RIGHTS OF WAY OF RECORD

EXHIBIT B – LOCATION MAP


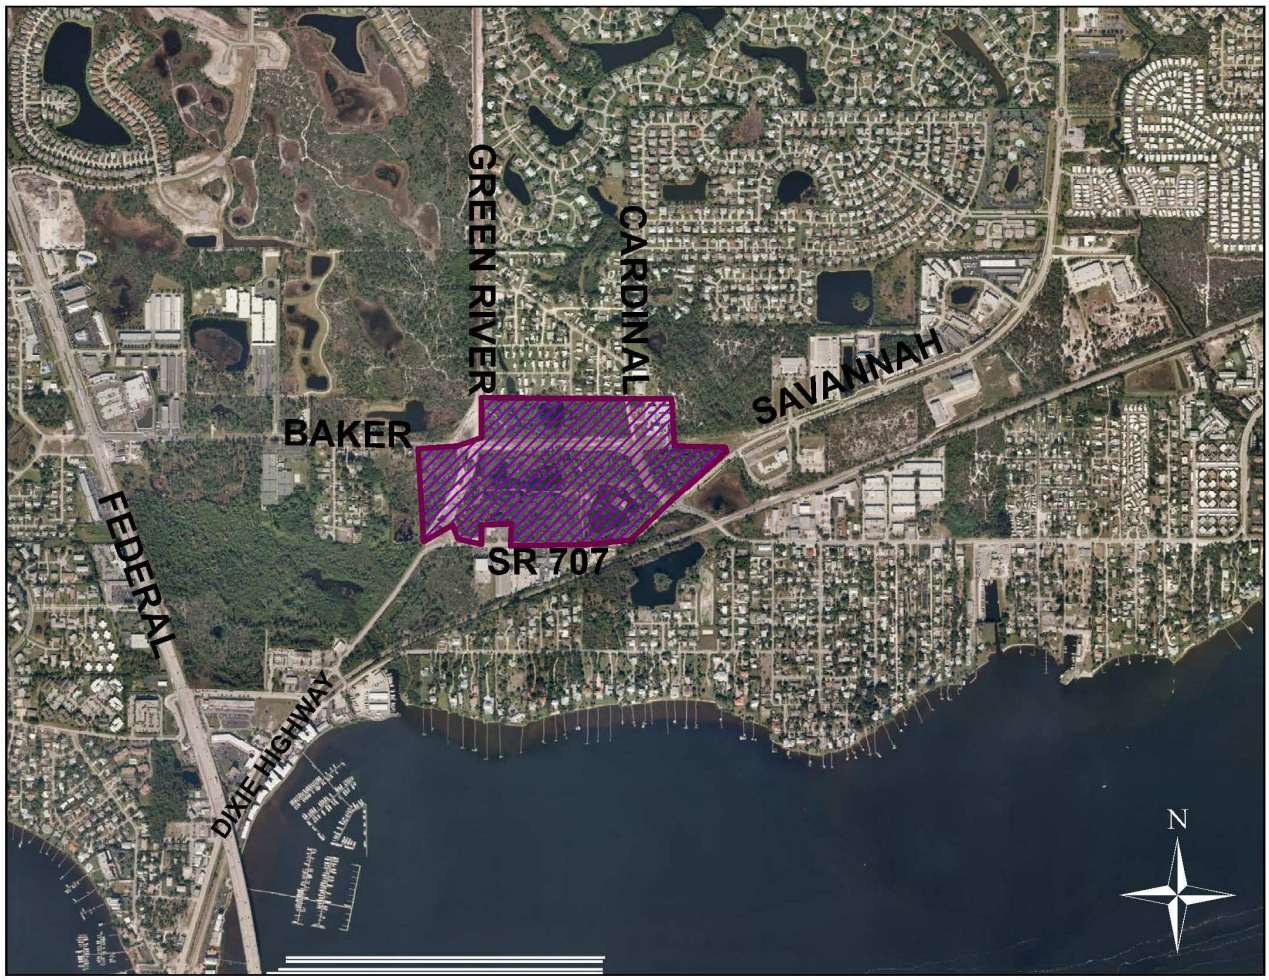


EXHIBIT "C"

Modified conditions of approval.


Off-Site Infrastructure Plan

25. The Off-Site Infrastructure plan (Avonlea PUD Off-Site Infrastructure Plan, by HJA Design Studio, Sheet 1 thru 4 of 4) ~~Sheet 1 and 2 of 2, dated 1.11.16~~) identifies the phasing of delivery of sidewalks, street and intersections, street furniture, landscaping, parking, lighting, utilities and storm water improvements, which is in addition to the Master Parcel Plan. The Off-Site Infrastructure Plan shall be reviewed for each phase of development of this PUD. Amendments to the Off-Site Infrastructure Plan shall be processed through a minor PUD amendment in order to secure a consistency of improvements throughout the PUD and to account for any off-site infrastructure provided by the City. Any amendment to the Off-Site Infrastructure Plan will necessitate a review and potential updating of the approved REDA agreement (Resolution 01-2018 CRA Avonlea Real Estate Development accelerator).

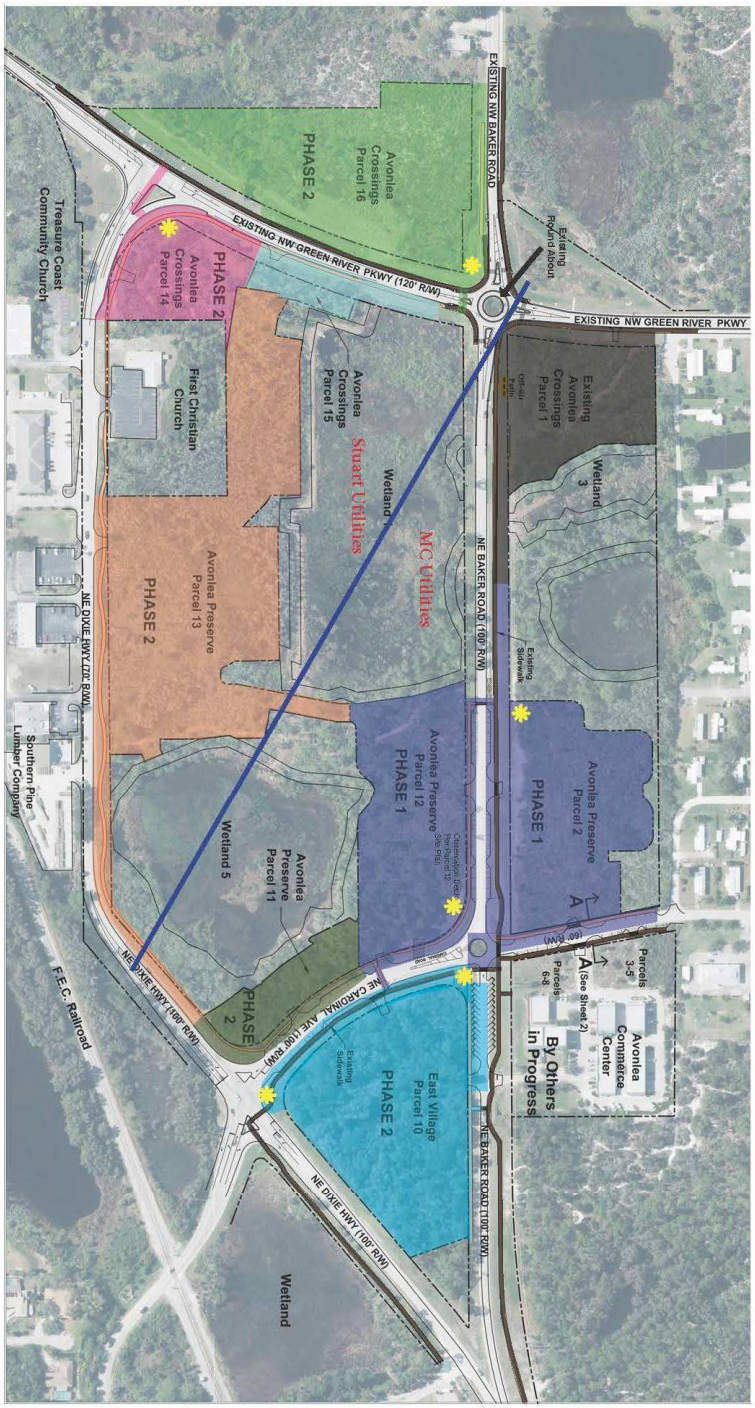

Existing Public Art and Existing Gateway/Identity Features
To be shown as development occurs

Parcels 2& 12
Gateway Feature

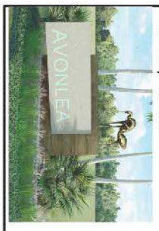

Location of feature to be detailed on site plan.


Legend

- Gateway/Project Identity Feature
- Existing Sidewalks
- Parcel 2 & 12 Improvements
- Parcel 10 Improvements
- Parcel 11 Improvements
- Parcel 13 Improvements
- Parcel 14 Improvements
- Parcel 15 Improvements
- Parcel 16 Improvements

Scale: 1" = 100'
0' 50' 100' 200' 300'

NEW AVONLEA PUD
OFFSITE IMPROVEMENT PLAN

Sheet 1 of 4

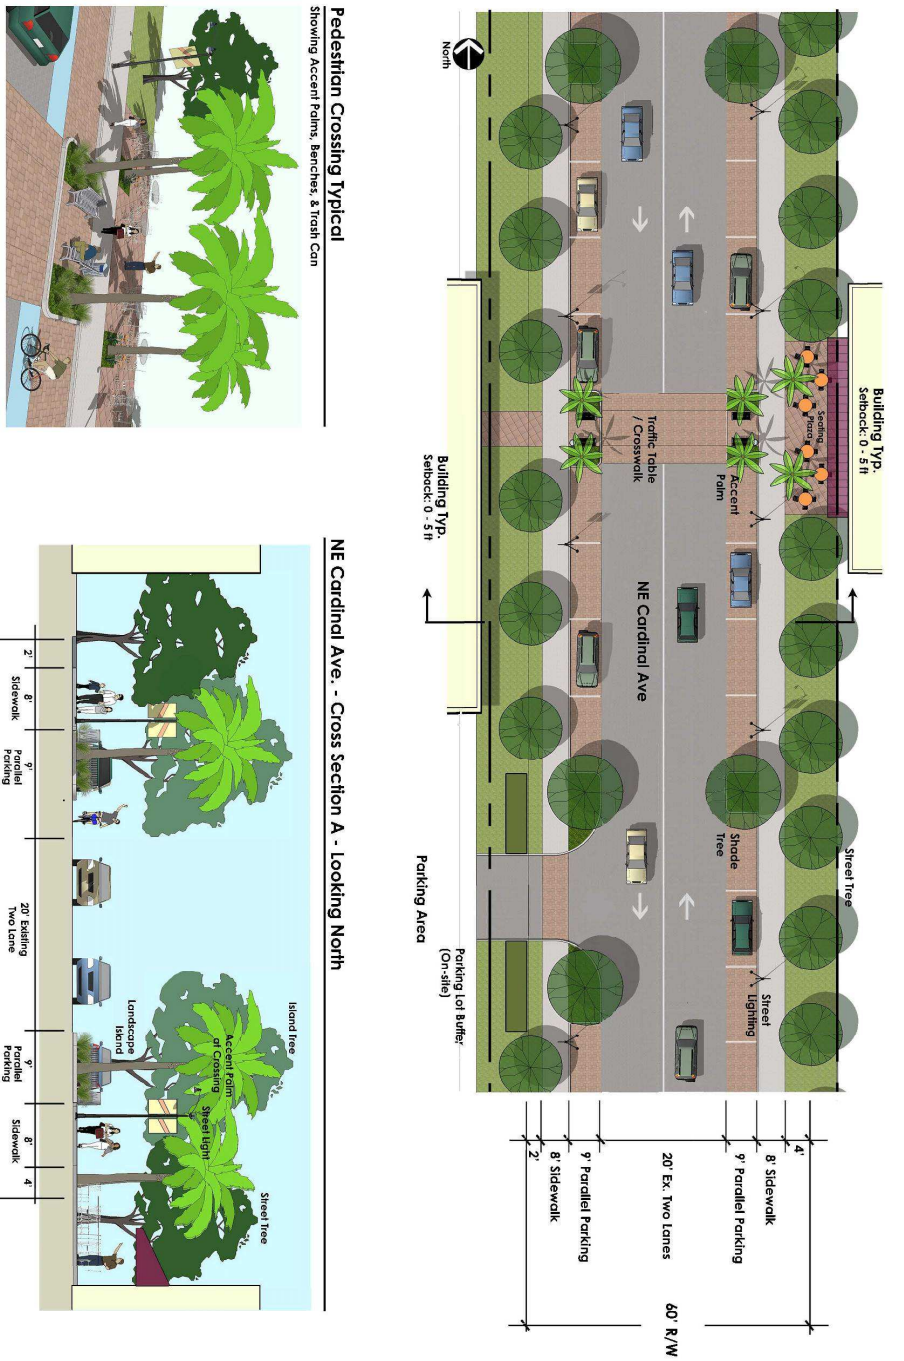



HJA DESIGN STUDIO
50 E. Ocean Blvd. Suite 101
Stuart, Florida 34994
T 772.678.7201
F 772.678.7201
www.hjadesignstudio.com
LA 0000905


Avonlea Streetscape Design


City of Stuart — Florida

Sheet 24 of 24

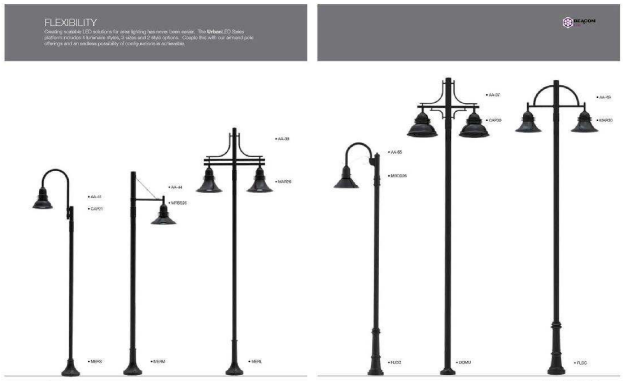


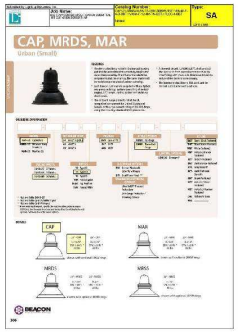


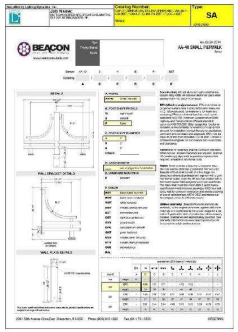


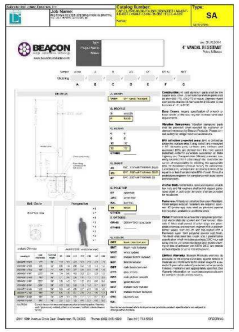


Beacon Lighting - Urban Series

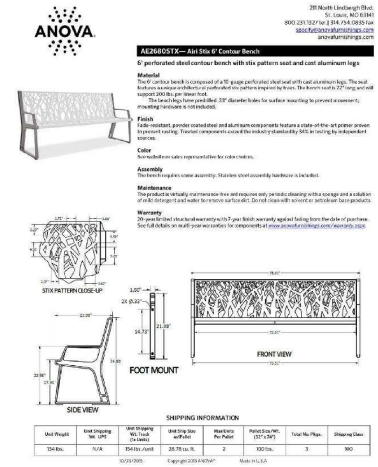

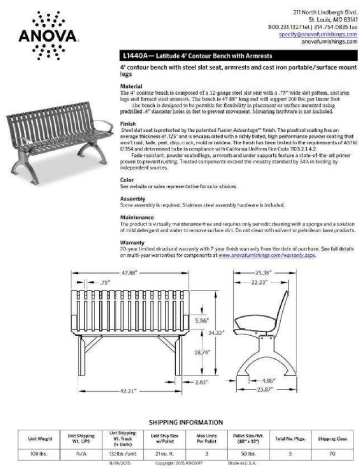

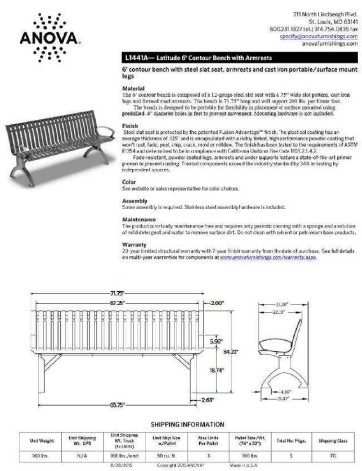

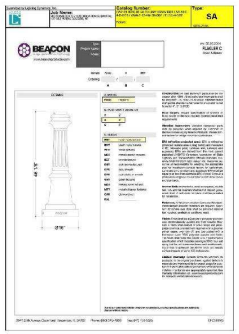



Urbanscape (Bench used at Memorial Park)
Product : BU1112C
Description: 6 Foot Bench with back and arms Faux-Wood
Portable Surface Mount
Wheat Bench
Textured_Black Framework

Anova - Bench Options


HJA DESIGN STUDIO LANDSCAPE ARCHITECTURE

Streetscape Furnishings

City of Stuart, Florida

Sheet 3 of 4

Concepts shown here are for illustrative purposes and are intended to be finalized with staff durring the PUD Amendment process for site plan approval.

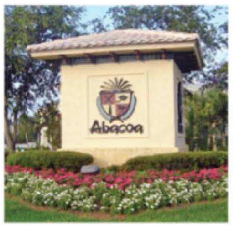

Project Identity Monuments / Column Features




Large & Small Scale Water Features

All items conceptual. Approved site plan details shall control.

TRANSFORMER DETAIL

NTS

ELEVATION VIEW




PLAN VIEW



BENCH DETAIL

NTS

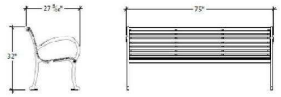




BIKE RACK DETAIL

NTS



TRASH CAN DETAIL

NTS

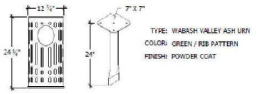

LIGHT POLE DETAIL

NTS




D CURB DETAIL

NTS



F CURB DETAIL


NTS

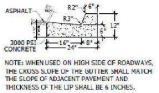

NOTE: WHEN USED ON HIGH SIDE OF ROADWAYS, THE CURED SLOPE UP THE GUTTER SHALL MATCH THE SLOPE OF ADJACENT PAVEMENT AND THICKNESS OF THE LIP SHALL BE 6 INCHES.

VALLEY CURB DETAIL

NTS

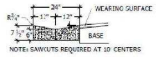

NOTE: SAWCUTS REQUIRED AT 10' CENTERS

Sheet 4 of 4

Site Details