
© Greenlight Studio, LLC

GREENLIGHT
STUDIO, LLC
www.greenlight.company

Planner:
Greenlight Studio LLC
100 N. Cottonwood Drive
Suite 104
Richardson, Texas 75080
v: 214.810.4535

Waterview Condominiums

313 SE Osceola Street
Stuart, Florida 34994

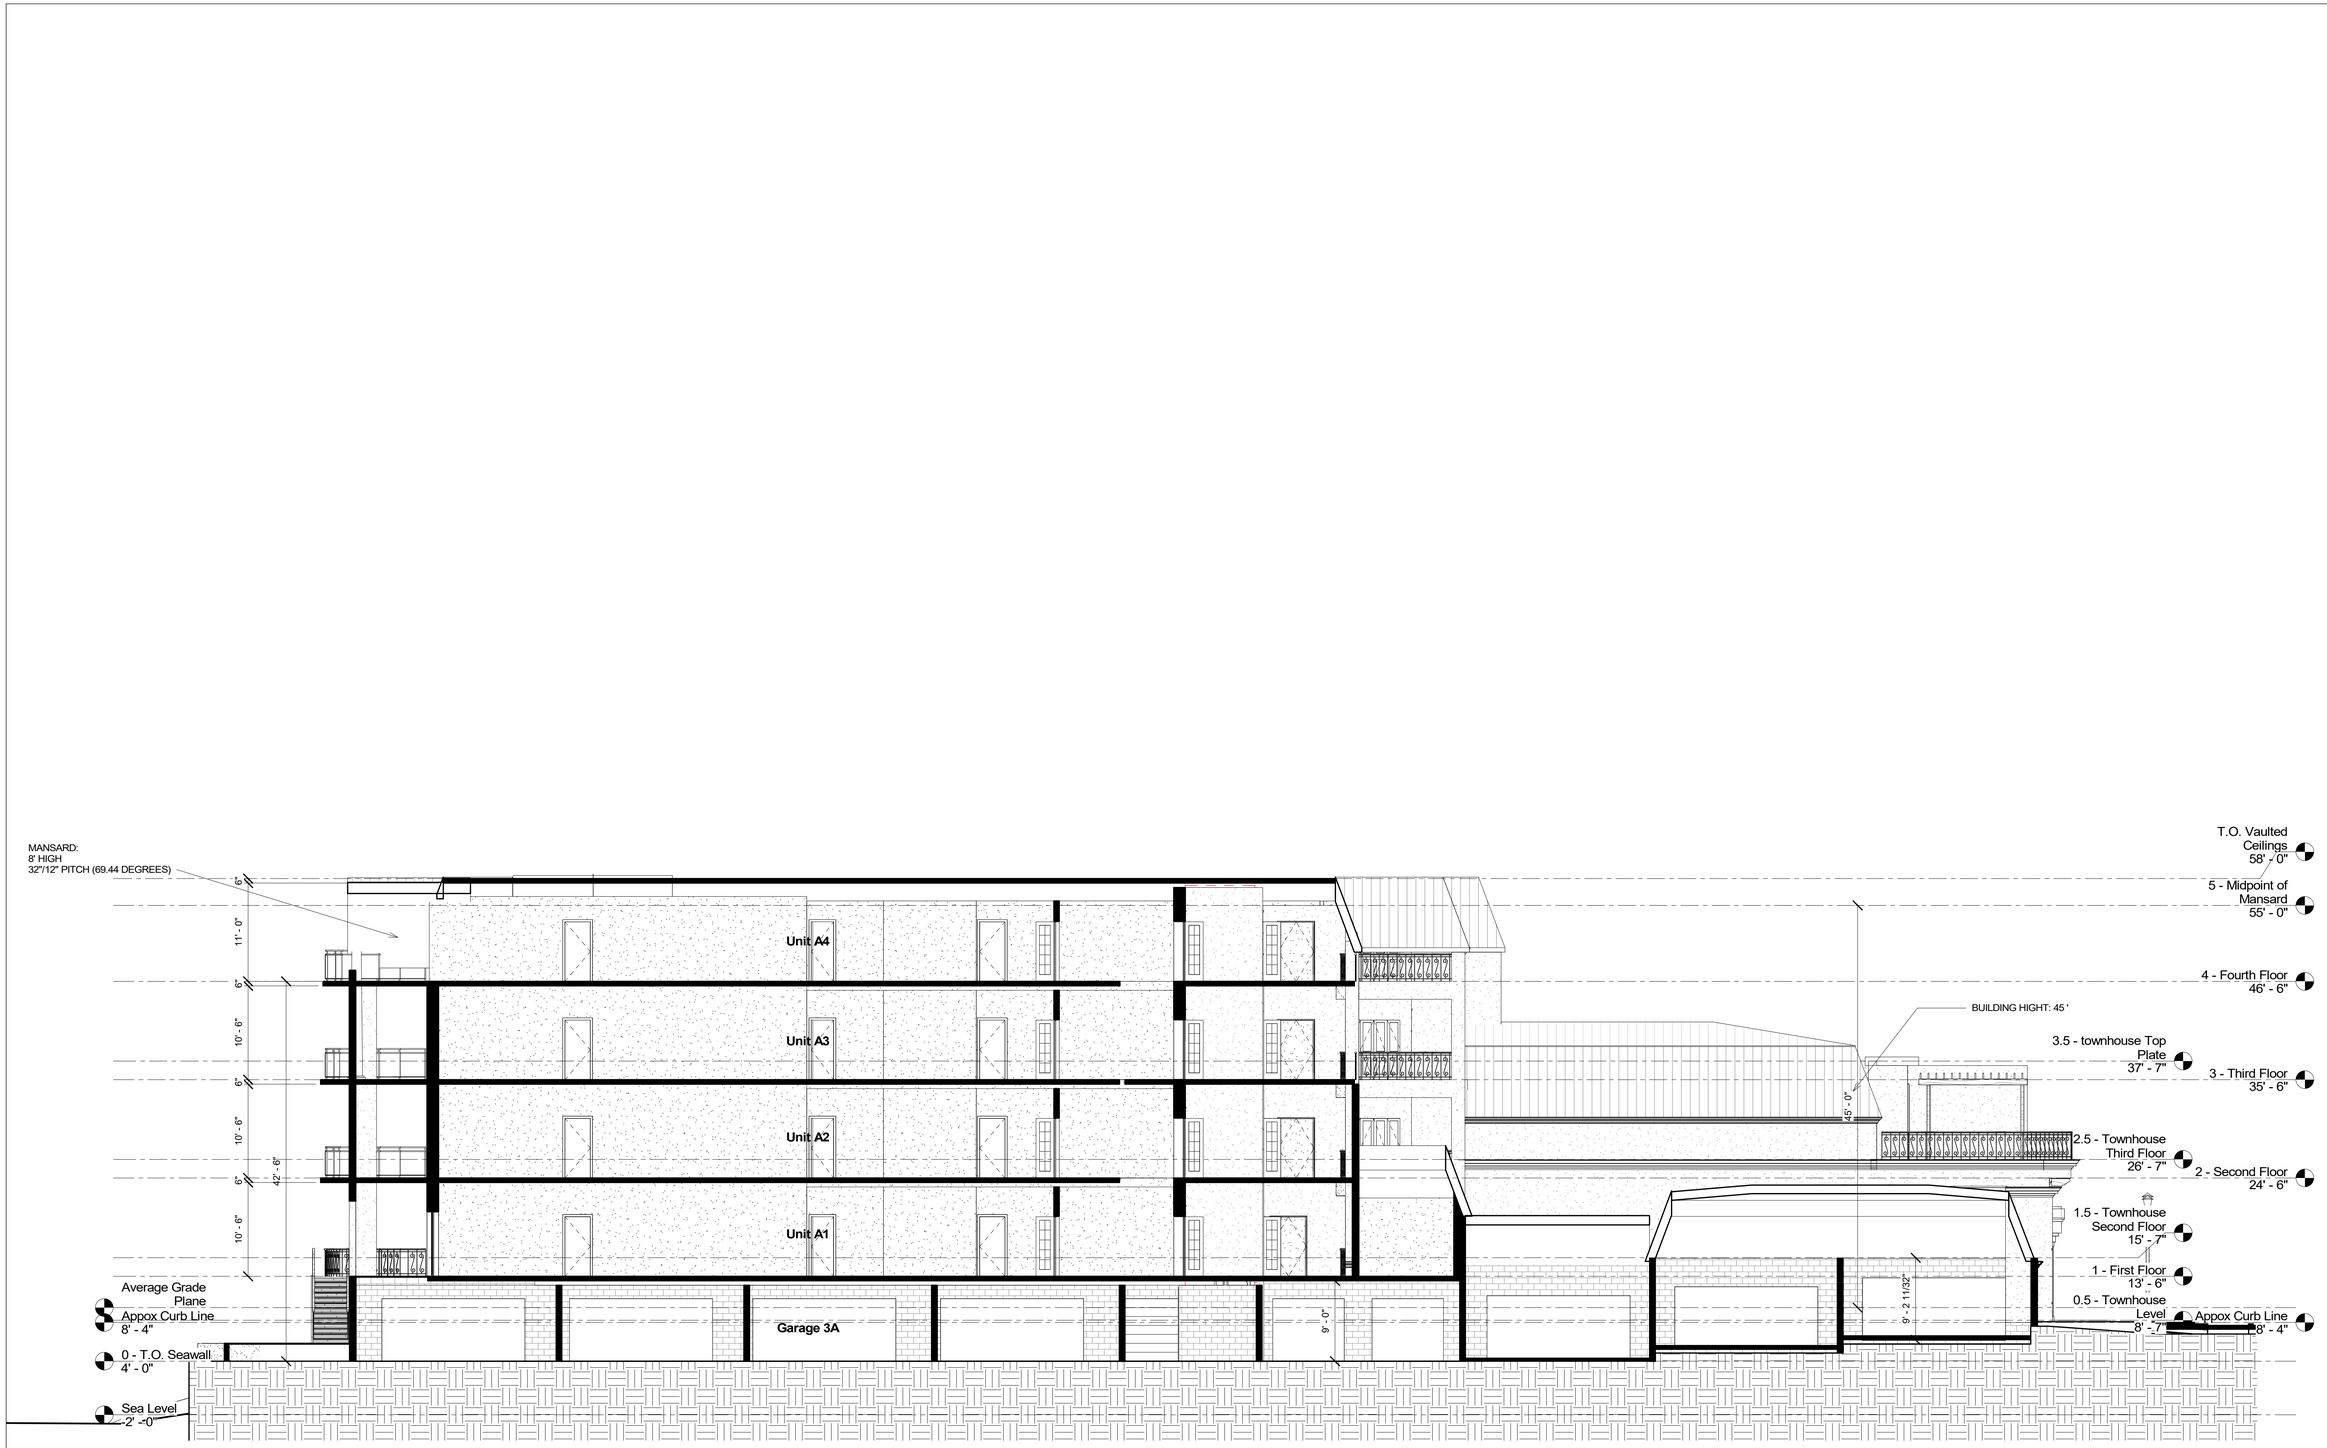

1 Section 1
scale: 1/8" = 1'-0"

DATE: 07.14.2020
PROJECT NO: 20008
CURRENT REVISION:

SHEET TITLE:
Building Section

SHEET NUMBER:
G202