REP SERVICES, INC.
Experts at Play & Outdoor Spaces
Site Amenities ■ Playground Equipment ■ Safety Surfacing ■ Shade
Phone: 407.831.9658 Fax: 866.232.8532 E-mail: sales@repservices.com

Please mail POs, contracts and checks to:
Rep Services, Inc.
165 W. Jessup Ave.
Longwood, FL 32750-4146

Proposed To: Kiwanis Club of Stuart 900 East Ocean Blvd C-120 Stuart, FL 34994 **Attn:** Cher Fisher	**Ship To:** Kiwanis Club of Stuart 451 S Colorado Avenue Stuart, FL 34994 **Attn:**	**Bill To:** Kiwanis Club of Stuart 900 East Ocean Blvd C-120 Stuart, FL 34994 **Attn:** Cher Fisher

Project No: 17094
Proposal No: 17094.04
Proposal Date: 7/8/2020
Project Name: Kiwanis Club of Stuart
Proposal Name: Kiwanis Club of Stuart - 1142401-5-5-
Proposal Expires: 4/26/2020
Project Contact: Cher Fisher
Project Location: 451 S Colorado Avenue
Stuart, FL 34994
Project County: Martin

For Questions Contact: Tricia Thomas ☎ 407-853-3559 ✉ tricia@repservices.com
Sales Consultant: Paul Bravo ☎ 561-448-0369 ✉ paul@repservices.com **Opt/Rev:** B/2 **Printed:** 7/8/20 - TT

Vendor: Landscape Structures **Proj Drawings:** 1142401-5-5 574052

Class	Part No	Qty	Description	Unit Price	Ext Price
Benches					
Benches	IP186588B-001	6 EA	Kaleidoscope Bench|w/Back w/o Handles DB	1,180.00	7,080.00
				Benches Total:	$7,080.00
Freestanding					
Climbers	IP168365A-001	1 EA	AdventureScapes Design 2 DB Only	28,580.00	28,580.00
Motion & More Fun	IP247179A-001	2 EA	Curva Spinner DB Only	1,740.00	3,480.00
	IP247189A-001	2 EA	Chill Spinner DB	1,900.00	3,800.00
Signs	IP182503C-001	1 EA	Welcome Sign (LSI Provided)|Ages 5-12 years Direct Bury	0.00	0.00
Structures	IP241397A-001	1 EA	Alpha Link Towers TT	98,050.00	98,050.00
	IP248479A-001	1 EA	Crab Trap DB Only	65,150.00	65,150.00
				Freestanding Total:	$199,060.00
				Product Subtotal:	$206,140.00
				Signed & Sealed Engineering:	$3,300.00
				Florida Sales Tax: 6.00%	$12,566.40
				Local Option Tax for Martin County: 0.50%	$25.00
			Freight: Prepaid Ship Method: Best Way FOB: Destination Weight: 20,652 lbs Freight Charge:		$13,000.00
				Landscape Structures Total:	$235,031.40

Vendor: Vitriturf **Proj Drawings:** 1142401-5-5 574245

Class	Part No	Qty	Description	Unit Price	Ext Price
Surfacing	KIWANIS-BF-12	4,475 EA	BondFlex Safety Surfacing. 12' Fall Height. 5.5" Thick. 50% Black/50% Standard Color.	16.67	74,598.25
			Freight: Prepaid Ship Method: Best Way FOB: Destination Freight Charge:		Included
				Vitriturf Total:	$74,598.25

Vendor: RSI Installer 574275

Item	Qty	Description	Unit Price	Ext Price
INS-LSI	1 LT	Installation - Landscape Structures Design & Drawing #1142401-5-5 Phase 1 5-12.	60,240.00	60,240.00
OTHER	1 EA	Provide and install Sensory Garden mulch.	3,260.00	3,260.00
SITE WORK	1 SF	4,475 SF of Site Work. Sand removal from 2-5 & 5-12 area.	7,360.00	7,360.00
INS-CON CURB	1 LT	Installation of 275 LF concrete curbing.	7,960.00	7,960.00
INS-SURFACING SUBBASE	1 SF	Install 4,475 SF of #57 stone subbase for surfacing.	11,776.00	11,776.00
DEMO	1 LT	Demolition of existing playground & site amenities.	3,815.00	3,815.00
PERMIT FILING	1 EA	Labor charge for Licensed Contractor to file for building permit from the appropriate jurisdiction. NOTE: Permit Fees charged by the jurisdiction will be prepaid and invoiced separately and may require a change order to your Purchase Order or Contract.	800.00	800.00
TRASH REMOVAL	1 LT	Trash removal from jobsite	855.00	855.00
STORAGE	1 EA	Storage Container during installation.	725.00	725.00

RSI Installer Total:	$96,791.00

Vendor: Waste Management Inc. of Florida 574276

Item	Qty	Description	Unit Price	Ext Price
DUMPSTER - 20	1 EA	Dumpster 22' Long x 8' wide x 4.5' high, 6 ton limit	800.00	800.00
		Waste Management Inc. of Florida Total:		$800.00

General Terms of Sale and Proposal Summary

100% of product prior to fabrication

Product:	$284,038.25
Installation:	$97,591.00
Grand Total Tax:	$12,591.40
Freight:	$13,000.00
Proposal Total:	$407,220.65

Notes

Basis of Proposal
Our proposal is based upon your email request.

Estimated project completion schedule
Your order will take approximately 10 weeks from receipt to completion of installation.
This includes a 4 week allowance for permitting which may take longer.
RSI will respond in a timely fashion after receipt of order/contract/letter of intent/notice to proceed.

To be provided by the customer, as applicable:
- Permit Filing and Permit Fees assessed by the Building Dept.
- Site Plan or Survey
- Soils testing
- Tree Survey

Scope of Proposal
Please note the vendor requirements itemized below.

Landscape Structures:
When placing an order, please select colors from those shown on pages 262-269 of the catalog.

Vitriturf Poured in Place Surfacing:
This quotation is for material, freight and installation.
Owner or Owner's contractor is responsible for:
- All site work, site preparation and base preparation.
- Accuracy of project dimensions and product quantities prior to ordering.
- Please specify color when ordering.

Security of the site during cure time (typically 48 hours).

Installation:
Unless otherwise noted, the following items are to be ***PROVIDED BY CUSTOMER*** prior to installation:
- ALL Site work completed - excavation, removal and grading to proper level prior to installer arrival.
- Site security to prevent theft or vandalism of equipment.
- Water and 110 Electric.
- Underground Utilities Located and Marked prior to installation.
- Storage.
- Trash Dumpster to accommodate construction waste.
- Permitting
- Does not include soil density or concrete testing
- Access for machines and labor crew to equipment installation location.

Storage or Staging area.

THIS PROPOSAL DOES NOT INCLUDE PERMIT FEES ASSESSED BY THE BUILDING DEPT. Those fees will result in additional charges.

Installation Charges on this proposal are based on NO UNFORESEEN conditions in the area, above or below the surface. If unforeseen conditions arise, the installation charges will change to reflect additional costs associated with dealing with those circumstances. Examples of this include, but are not limited to: site not ready upon installer's arrival, underground utilities, or difficulties with footers due to coral rock or ground water in the holes.


Orders are shipped within our manufacturer's standard lead times. Requests for delayed shipping may result in additional costs due to increases in freight, material costs or other factors. To secure the prices on this proposal, the offer must be accepted prior to the expiration date noted.


The undersigned warrants that he/she is an authorized representative of the company noted and has the requisite authority to bind said company and/or principal. If any particular billing is not paid when due, all outstanding balances, regardless of prior terms, will become immediately due and owing upon demand. Interest on past due amounts will be assessed at 1 ½ % per month or the maximum interest rate permitted by applicable law, whichever is less. Should it become necessary for either party to this contract to institute legal action for enforcement of any provisions of this contract, the prevailing party shall be entitled to reimbursement for all court costs and reasonable attorney's fees incident to such legal action. The parties hereto agree that proper venue for any legal action in any way related to this contract shall be in Seminole County, FL.

Accepted By:

Kiwanis Club of Stuart			
Company Name	Authorized By	Printed Name	Date

As Its: _____ (Title)

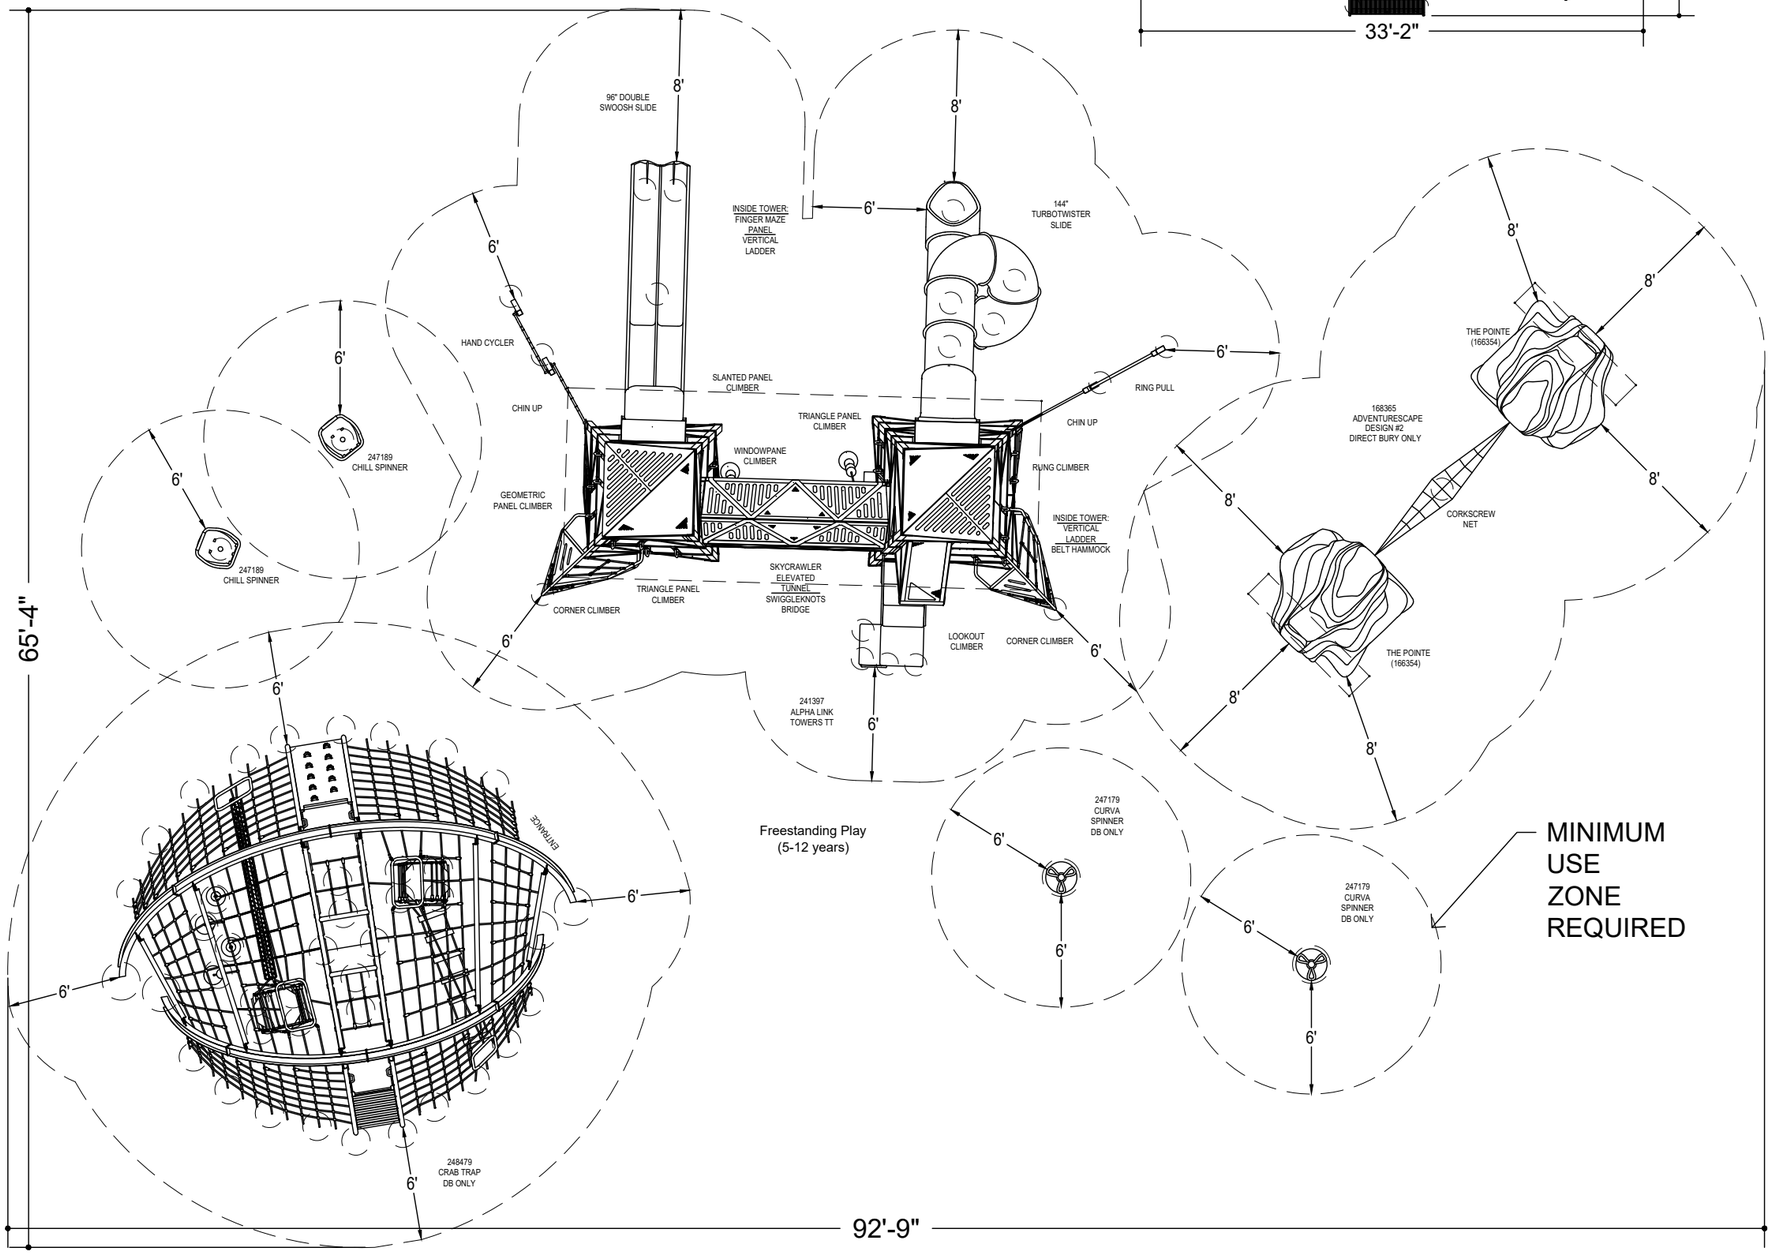

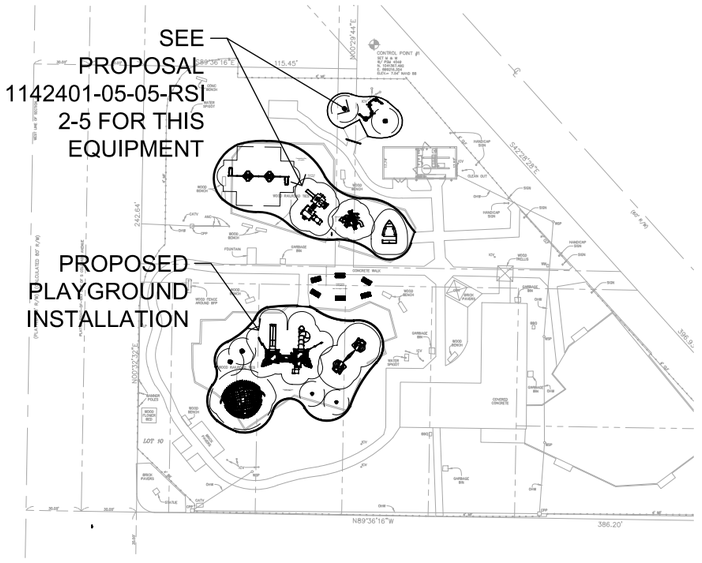

SITE LOCATION MAP

NOT TO SCALE

**SEE SHEET P-2 FOR SITE LOCATION MAP ENLARGEMENT*
**SEE SHEET P-3 FOR SURFACING DETAILS AND INFORMATION*

182503
WELCOME SIGN
(LSI PROVIDED)
5-12 YEARS

WELCOME SIGN
TO BE LOCATED IN CONSULTATION WITH OWNER

TOTAL PLAY COMPONENTS: 29

NUMBER AND TYPES OF GROUND LEVEL PLAY COMPONENTS REQUIRED

5-12 AGE AREA

TOTAL ELEVATED PLAY COMPONENTS	16			
TOTAL ELEVATED COMPONENTS ACCESSIBLE BY RAMP	0	REQUIRED	0	
TOTAL ELEVATED COMPONENTS ACCESSIBLE BY TRANSFER	8	REQUIRED	8	
TOTAL ACCESSIBLE GROUND LEVEL COMPONENTS SHOWN	13	REQUIRED	5	
TOTAL DIFFERENT TYPES OF GROUND LEVEL COMPONENTS	8	REQUIRED	8	

PLAYGROUND EQUIPMENT MEETS THE REQUIREMENTS OF FBC ACCESSIBILITY CODE, TABLE 240.2.1.2

Δ WARNING
INSTALLATION OVER A HARD SURFACE SUCH AS CONCRETE, ASPHALT, OR PACKED EARTH MAY RESULT IN SERIOUS INJURY OR DEATH FROM FALLS.

Δ WARNING
SURFACING AND PLAYSURFACES MAY BECOME **HOT** AND CAUSE BURNS. CHECK FOR HOT SURFACES PRIOR TO PLAYING ON THE PLAYGROUND.

GENERAL NOTES:
1. EQUIPMENT LOCATION TO BE FIELD VERIFIED PRIOR TO CONSTRUCTION
2. ACCESSIBLE ROUTE OF TRAVEL TO THE PLAYGROUND TO BE PROVIDED BY OTHERS, UNLESS OTHERWISE NOTED
3. BASE MUST EXHIBIT POSITIVE DRAINAGE IN ALL AREAS

Revisions:

#	Revision	Date

Date: 6/25/2020
Project: 17094
Drawing: 1142401-05-05-RSI 5-12
Sheet: P-1
Play Equipment Plan

NOT FOR CONSTRUCTION


SCALE: 1/8" = 1'
0 4 8 16

Play Equipment Plan 5-12 Area

Kiwanis Club of Stuart

Stuart, FL

REP SERVICES, INC. Experts at Play & Outdoor Spaces landscape structures IPEMA CERTIFIED

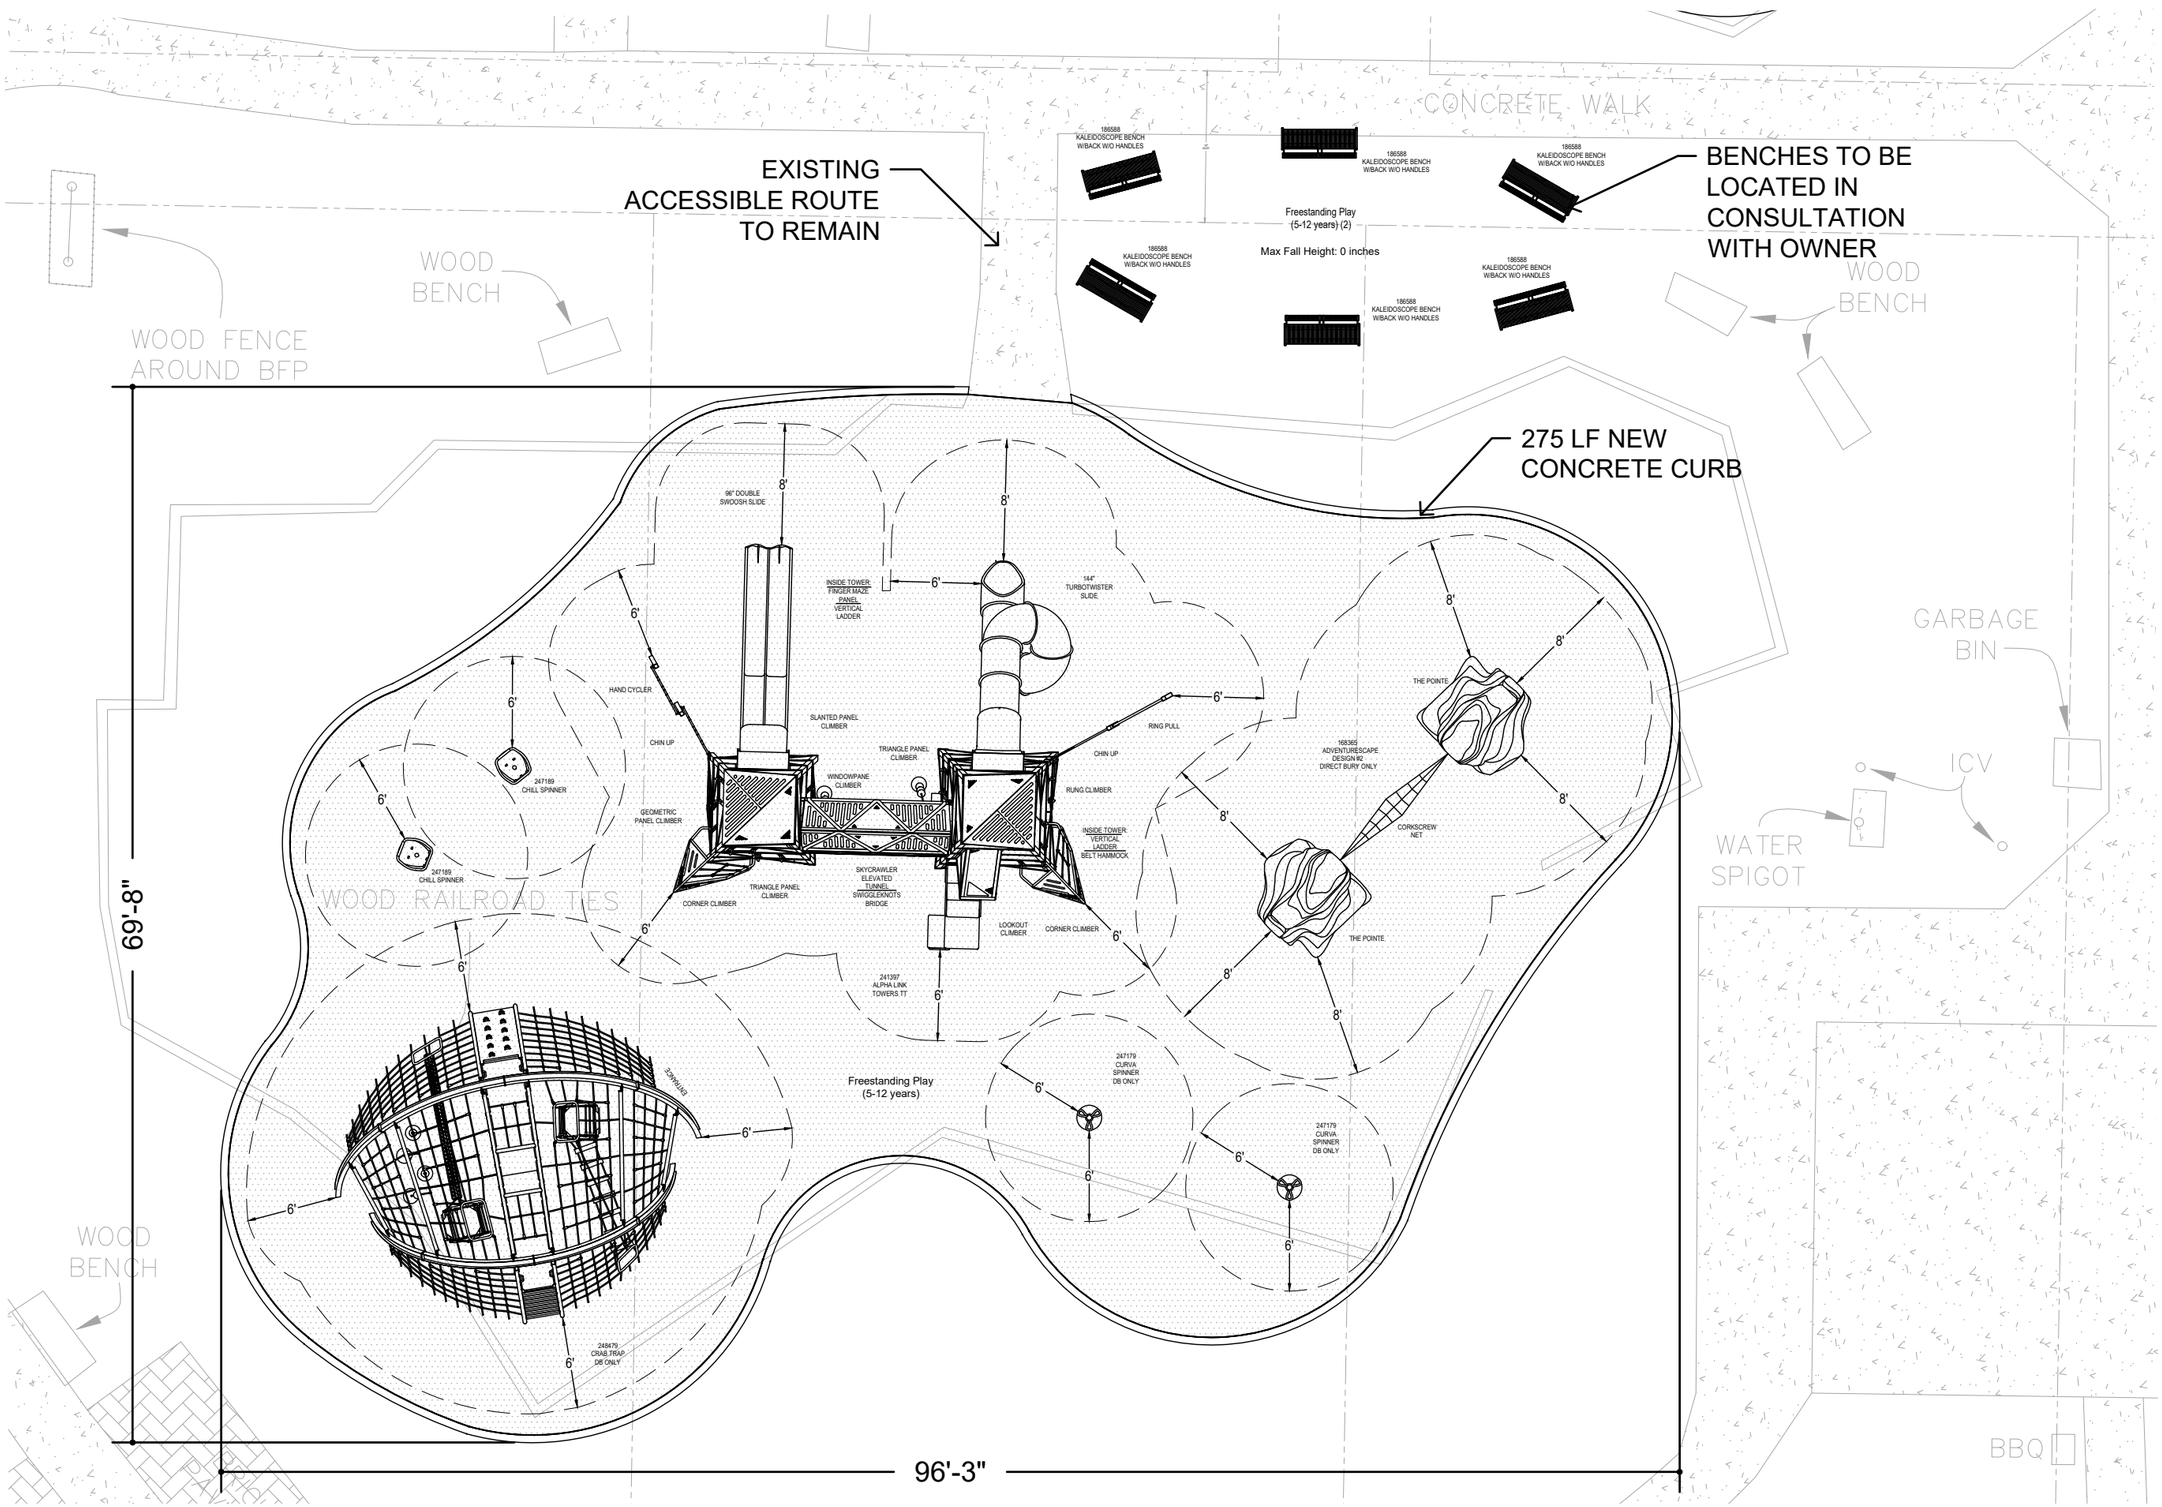

***SITE PLAN/SURVEY INFORMATION SHOWN FOR REFERENCE ONLY. NOT PART OF THIS SCOPE.**

GENERAL NOTES:

1. EQUIPMENT LOCATION TO BE FIELD VERIFIED PRIOR TO CONSTRUCTION
2. ACCESSIBLE ROUTE OF TRAVEL TO THE PLAYGROUND TO BE PROVIDED BY OTHERS
3. BASE MUST EXHIBIT POSITIVE DRAINAGE IN ALL AREAS

Revisions:		
#	Revision	Date

Date:	6/25/2020
Project:	17094
Drawing:	1142401-05-05-RSI 5-12
Sheet:	P-2

Site Location Map

NOT FOR CONSTRUCTION

SCALE: 1" = 10'


0 5 10 20

Site Location Map

Kiwanis Club of Stuart

Stuart, FL

REP SERVICES, INC. Experts at Play & Outdoor Spaces landscape structures IPEMA CERTIFIED ASTM F1487

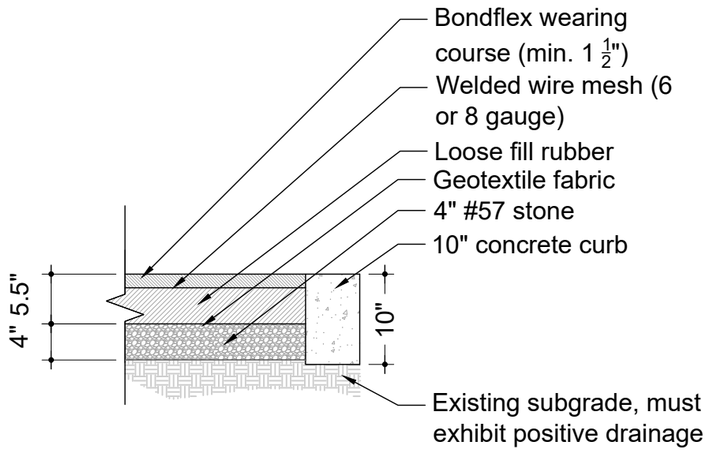

BondFlex Surfacing at Concrete Curb

SURFACING

- 4475 SF
- BONDFLEX
- 12' MAXIMUM FALL HEIGHT
- #57 STONE SUB-BASE
- 275 LF NEW CONCRETE CURB

Δ WARNING
INSTALLATION OVER A HARD SURFACE SUCH AS CONCRETE, ASPHALT, OR PACKED EARTH MAY RESULT IN SERIOUS INJURY OR DEATH FROM FALLS.

Δ WARNING
SURFACING AND PLAYSURFACES MAY BECOME **HOT** AND CAUSE BURNS. CHECK FOR HOT SURFACES PRIOR TO PLAYING ON THE PLAYGROUND.

GENERAL NOTES:
1. EQUIPMENT LOCATION TO BE FIELD VERIFIED PRIOR TO CONSTRUCTION
2. ACCESSIBLE ROUTE OF TRAVEL TO THE PLAYGROUND TO BE PROVIDED BY OTHERS, UNLESS OTHERWISE NOTED
3. BASE MUST EXHIBIT POSITIVE DRAINAGE IN ALL AREAS

Revisions:

#	Revision	Date

Date: 6/25/2020
Project: 17094
Drawing: 1142401-05-05-RSI 5-12
Sheet: P-3
Details

NOT FOR CONSTRUCTION
NOT TO SCALE

Details
Kiwanis Club of Stuart
Stuart, FL

REP SERVICES, INC. Experts at Play & Outdoor Spaces landscape structures



landscape structures®

Kiwanis Park of Stuart

1142401-05-05-01 • 06.04.2020

REP SERVICES, INC.
Experts at Play & Outdoor Spaces
165 W. Jessup Avenue, Longwood, FL 32750

©2020 Landscape Structures. All Rights Reserved.



landscape structures®

Kiwanis Park of Stuart

1142401-05-05-02 • 06.04.2020

REP SERVICES, INC.
Experts at Play & Outdoor Spaces
165 W. Jessup Avenue, Longwood, FL 32750

©2020 Landscape Structures. All Rights Reserved.



landscape structures®

Kiwanis Park of Stuart

1142401-05-05-03 • 06.04.2020

REP SERVICES, INC.
Experts at Play & Outdoor Spaces
165 W. Jessup Avenue, Longwood, FL 32750

©2020 Landscape Structures. All Rights Reserved.




landscape structures®

Kiwanis Park of Stuart

1142401-05-05-04 • 06.04.2020

REP SERVICES, INC.
Experts at Play & Outdoor Spaces
165 W. Jessup Avenue, Longwood, FL 32750

©2020 Landscape Structures. All Rights Reserved.

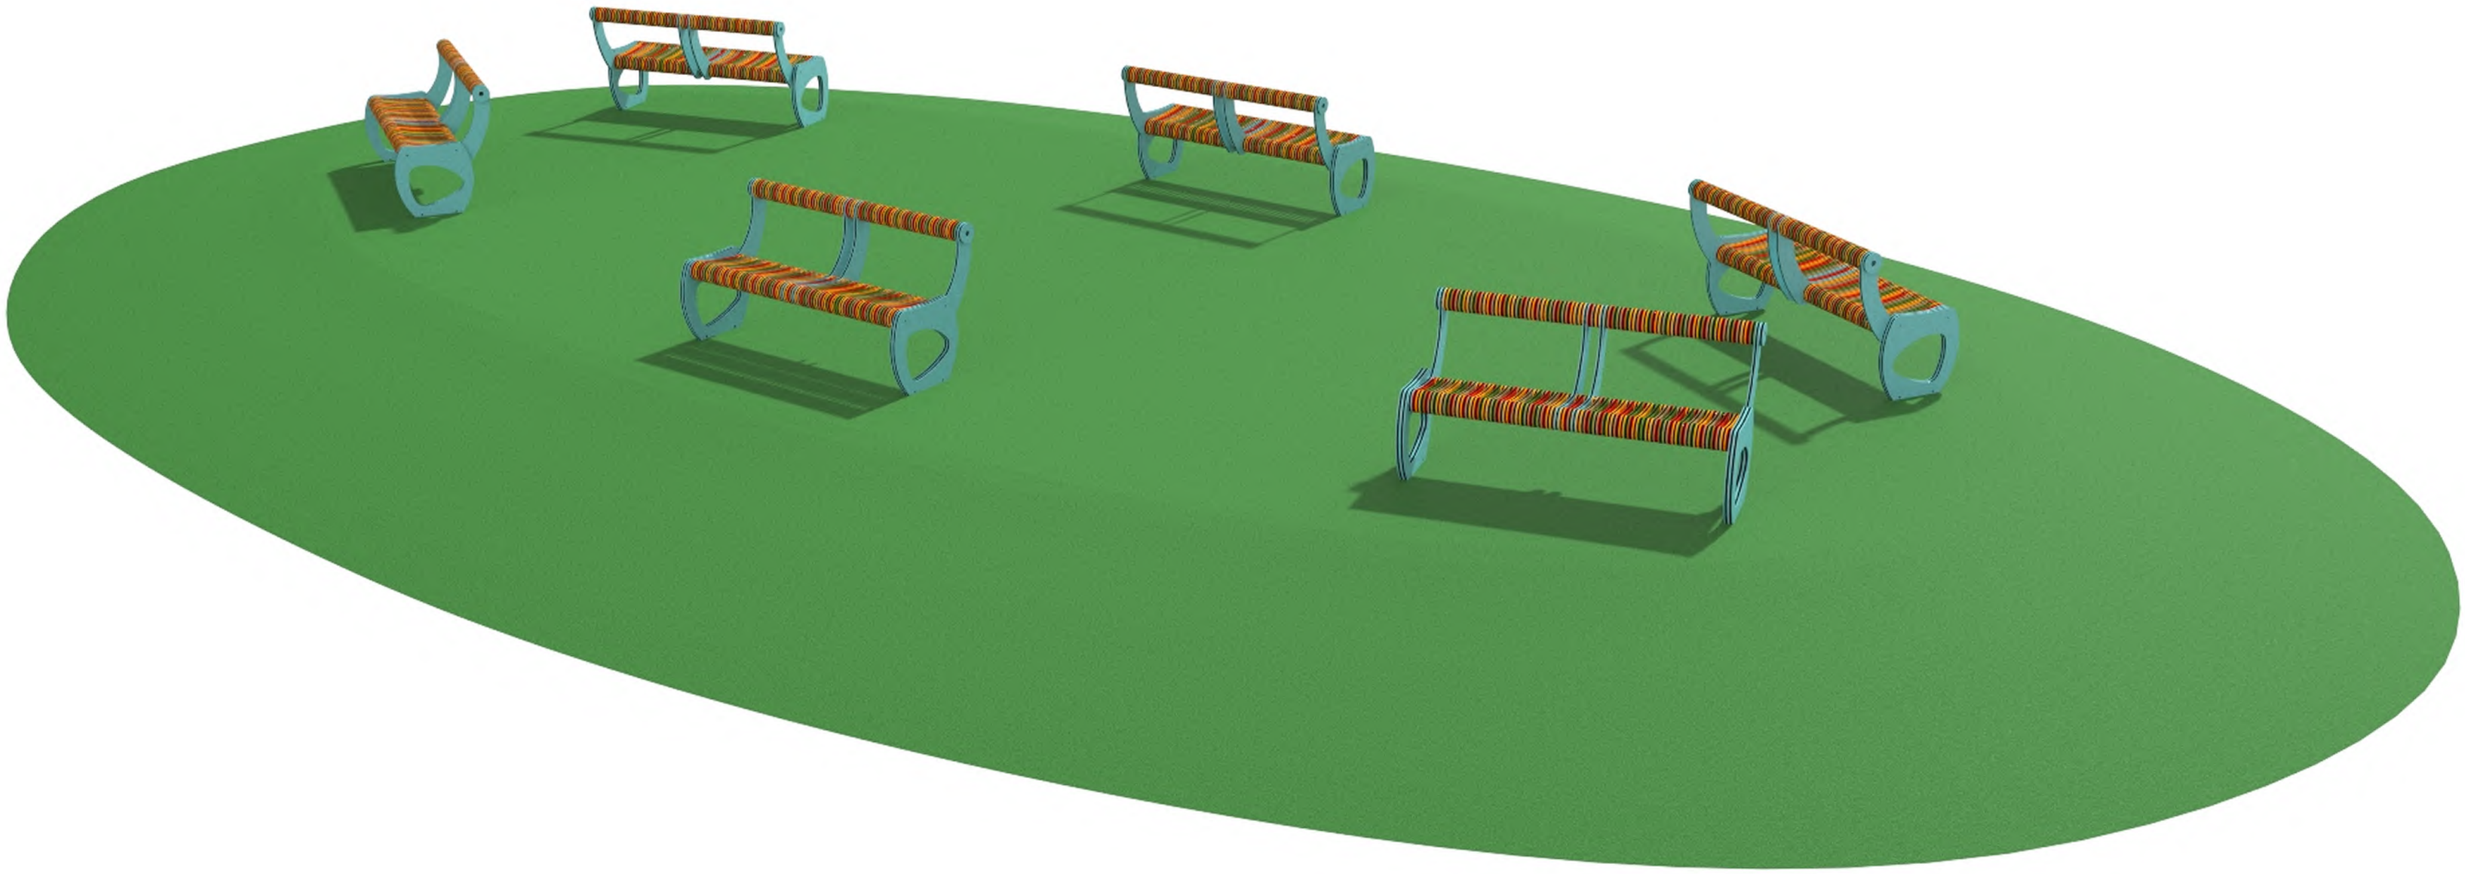

landscape structures®

Kiwanis Park of Stuart

1142401-05-05-012 • 06.04.2020

REP SERVICES, INC.
Experts at Play & Outdoor Spaces
165 W. Jessup Avenue, Longwood, FL 32750

©2020 Landscape Structures. All Rights Reserved.