REP SERVICES, INC.
Experts at Play & Outdoor Spaces
Site Amenities ■ Playground Equipment ■ Safety Surfacing ■ Shade
Phone: 407.831.9658 Fax: 866.232.8532 E-mail: sales@repservices.com

Please mail POs, contracts and checks to:
Rep Services, Inc.
165 W. Jessup Ave.
Longwood, FL 32750-4146

Proposed To: Kiwanis Club of Stuart 900 East Ocean Blvd C-120 Stuart, FL 34994 **Attn:** Cher Fisher	**Ship To:** Kiwanis Club of Stuart 451 S Colorado Avenue Stuart, FL 34994 **Attn:**	**Bill To:** Kiwanis Club of Stuart 900 East Ocean Blvd C-120 Stuart, FL 34994 **Attn:** Cher Fisher

Project No: 17094
Proposal No: 17094.05
Proposal Date: 7/8/2020
Project Name: Kiwanis Club of Stuart
Proposal Name: Kiwanis Club of Stuart - 1142401-5-5-
Proposal Expires: 4/26/2020
Project Contact: Cher Fisher
Project Location: 451 S Colorado Avenue
Stuart, FL 34994
Project County: Martin

For Questions Contact: Tricia Thomas ☎ 407-853-3559 ✉ tricia@repservices.com
Sales Consultant: Paul Bravo ☎ 561-448-0369 ✉ paul@repservices.com **Opt/Rev:** C/2 **Printed:** 7/8/20 - TT

Vendor: Landscape Structures **Proj Drawings:** 1142401-5-5 574053

Class	Part No	Qty	Description	Unit Price	Ext Price
Playbooster 5-12					
Custom	CP016380	1 EA	SENSORY GARDEN ARCHWAY W/DIGIFUSE SIGN DB|Artwork by LSI	4,155.00	4,155.00
Motion & More Fun	IP247189A-001	2 EA	Chill Spinner DB	1,900.00	3,800.00
Sensory Play	IP168100A-001	4 EA	Sensory Play Center Wall DB	1,245.00	4,980.00
	IP168101A-001	2 EA	Sensory Play Center Wall End DB	830.00	1,660.00
	IP168104A-001	1 EA	Optigear Panel	2,820.00	2,820.00
	IP168108A-001	1 EA	Kaleidospin Panel	2,820.00	2,820.00
	IP168661A-001	5 EA	Sensory Play Station Plate	0.00	0.00
	IP168662A-001	1 EA	Marble Panel	1,695.00	1,695.00
	IP177715A-001	1 EA	Color Splash Panel	2,145.00	2,145.00
				Playbooster 5-12 Total:	$24,075.00
Playbooster-Smart Play 2-5					
Custom	CP015168	1 EA	UPCHARGE TO CHANGE COLOR OF FIRE TRUCK ON STATION + CAFÉ. No configurable Colors.	500.00	500.00
	CP016354	1 EA	13' LONG FISHING BOAT DB|Seat in the back of boat. Telescope. Ship wheel. Tall perf panels w/ upper bubbles, bongos and rain-sound panel. No-Climb Mesh Roof. , artwork by LSI.	19,885.00	19,885.00
	CP016409	1 EA	10" ROUND DIGIFUSE FIRE RESCUE LOGO PLATE|Includes hardware to mount to permalene Fire Truck panel. Field drilling of panel required. Artwork by Others	640.00	640.00
	CP016454	1 EA	DIGIFUSE STUART FIREFIGHTERS LOGO PANEL|Includes new mounting hardware	450.00	450.00
	CP017210	1 EA	UPCHARGE TO CHANGE NAME ON DOG HOUSE ON STATION + CAFÉ. No configurable Colors.	500.00	500.00
	CP017211	1 EA	UPCHARGE TO CHANGE ENGINE NAME ON STATION + CAFÉ. No configurable colors.	500.00	500.00
Ages 2-5 Yrs	SP197057C-001	1 EA	Motion w/Play Table DB	15,915.00	15,915.00
	SP233081A-001	1 EA	Fire Station + Market Cafe DB	30,435.00	30,435.00
Signs	IP182503A-001	1 EA	Welcome Sign (LSI Provided)|Ages 2-5 years Direct Bury	0.00	0.00
Swings	IP176038G-001	2 EA	Full Bucket Seat|ProGuard Chains for Toddler Swing	320.00	640.00
	IP177337A-001	2 EA	Toddler Swing Add-On Beam	465.00	930.00
	IP237296A-001	1 EA	Friendship Swing w/Single Post Frame|52" Bury ProGuard Chains	3,015.00	3,015.00
	IP237297A-001	1 EA	Friendship Swing w/Single Post Frame Additional Bay|52" Bury ProGuard Chains	2,615.00	2,615.00
				Playbooster-Smart Play 2-5 Total:	$76,025.00

Product Subtotal:		$100,100.00
Signed & Sealed Engineering:		$3,300.00
Florida Sales Tax:	6.00%	$6,204.00
Local Option Tax for Martin County:	0.50%	$25.00
Freight: Prepaid Ship Method: Best Way FOB: Destination Weight: 8,254 lbs Freight Charge:		$26,000.00
Landscape Structures Total:		$135,629.00

Vendor: Vitriturf **Proj Drawings:** 1142401-5-5-Phase 2 574246

Class	Part No	Qty	Description	Unit Price	Ext Price
Surfacing	KIWANIS-BF-8	3,445 EA	BondFlex Safety Surfacing. 8' Fall Height. 3.5" Thick. 50% Black/50% Standard Color.	15.13	52,122.85
			Freight: Prepaid Ship Method: Best Way FOB: Destination Freight Charge:		Included
			Vitriturf Total:		$52,122.85

Vendor: RSI Installer 574277

Item	Qty	Description	Unit Price	Ext Price
INS-LSI	1 LT	Installation - Landscape Structures Design & Drawing #1142401-5-5-Phase 2 2-5.	32,435.00	32,435.00
DEMO	1 LT	Demolition & removal of existing playground.	3,815.00	3,815.00
SITE WORK	1 SF	3,445 SF of Site Work.	5,665.00	5,665.00
INS-CON CURB	1 LF	Installation of concrete curbing	7,815.00	7,815.00
INS-SURFACING SUBBASE	1 SF	Install 3,445 Sf subbase for surfacing.	9,065.00	9,065.00
OTHER	1 EA	Provide and install (35) Cubic yards of engineered wood fiber.	700.00	700.00
PERMIT FILING	1 EA	Charge for document preparation for building permit. NOTE: Permit Fees charged by the building department will be prepaid and invoiced separately and will require a change order to your Purchase Order or Contract.	800.00	800.00
TRASH REMOVAL	1 LT	Trash removal from jobsite	855.00	855.00
STORAGE	1 EA	Storage Container during installation.	724.00	724.00
		RSI Installer Total:		$61,874.00

Vendor: Waste Management Inc. of Florida 574278

Item	Qty	Description	Unit Price	Ext Price
DUMPSTER - 20	1 EA	Dumpster 22' Long x 8' wide x 4.5' high, 6 ton limit	800.00	800.00
		Waste Management Inc. of Florida Total:		$800.00

General Terms of Sale and Proposal Summary

100% of product prior to fabrication

Product:	$155,522.85
Installation:	$62,674.00
Grand Total Tax:	$6,229.00
Freight:	$26,000.00
Proposal Total:	$250,425.85

Notes

Basis of Proposal
Our proposal is based upon your email request.

Estimated project completion schedule
Your order will take approximately 10 weeks from receipt to completion of installation.
This includes a 4 week allowance for permitting which may take longer.
RSI will respond in a timely fashion after receipt of order/contract/letter of intent/notice to proceed.

To be provided by the customer, as applicable:
- Permit Filing and Permit Fees assessed by the Building Dept.
- Site Plan or Survey
- Soils testing
- Tree Survey

Scope of Proposal
Please note the vendor requirements itemized below.

Landscape Structures:
When placing an order, please select colors from those shown on pages 262-269 of the catalog.

Vitriturf Poured in Place Surfacing:
This quotation is for material, freight and installation.

Owner or Owner's contractor is responsible for:
- Accuracy of project dimensions and product quantities prior to ordering. Please specify product depth and color when ordering.
- Security of the site during cure time (typically 48 hours).

Installation:
Unless otherwise noted, the following items are to be ***PROVIDED BY CUSTOMER*** prior to installation:

- ALL Site work completed - excavation, removal and grading to proper level prior to installer arrival.
- Site security to prevent theft or vandalism of equipment.
- Water and 110 Electric.
- Underground Utilities Located and Marked prior to installation.
- Storage.
- Does not include soil density or concrete testing
- Access for machines and labor crew to equipment installation location.
- Storage or Staging area.

THIS PROPOSAL DOES NOT INCLUDE PERMIT FEES ASSESSED BY THE BUILDING DEPT. Those fees will result in additional charges.

Installation Charges on this proposal are based on NO UNFORESEEN conditions in the area, above or below the surface. If unforeseen conditions arise, the installation charges will change to reflect additional costs associated with dealing with those circumstances. Examples of this include, but are not limited to: site not ready upon installer's arrival, underground utilities, or difficulties with footers due to coral rock or ground water in the holes.

Orders are shipped within our manufacturer's standard lead times. Requests for delayed shipping may result in additional costs due to increases in freight, material costs or other factors. To secure the prices on this proposal, the offer must be accepted prior to the expiration date noted.


The undersigned warrants that he/she is an authorized representative of the company noted and has the requisite authority to bind said company and/or principal. If any particular billing is not paid when due, all outstanding balances, regardless of prior terms, will become immediately due and owing upon demand. Interest on past due amounts will be assessed at 1 ½ % per month or the maximum interest rate permitted by applicable law, whichever is less. Should it become necessary for either party to this contract to institute legal action for enforcement of any provisions of this contract, the prevailing party shall be entitled to reimbursement for all court costs and reasonable attorney's fees incident to such legal action. The parties hereto agree that proper venue for any legal action in any way related to this contract shall be in Seminole County, FL.

Accepted By:

Kiwanis Club of Stuart

Company Name	Authorized By	Printed Name	Date


As Its: _____ (Title)

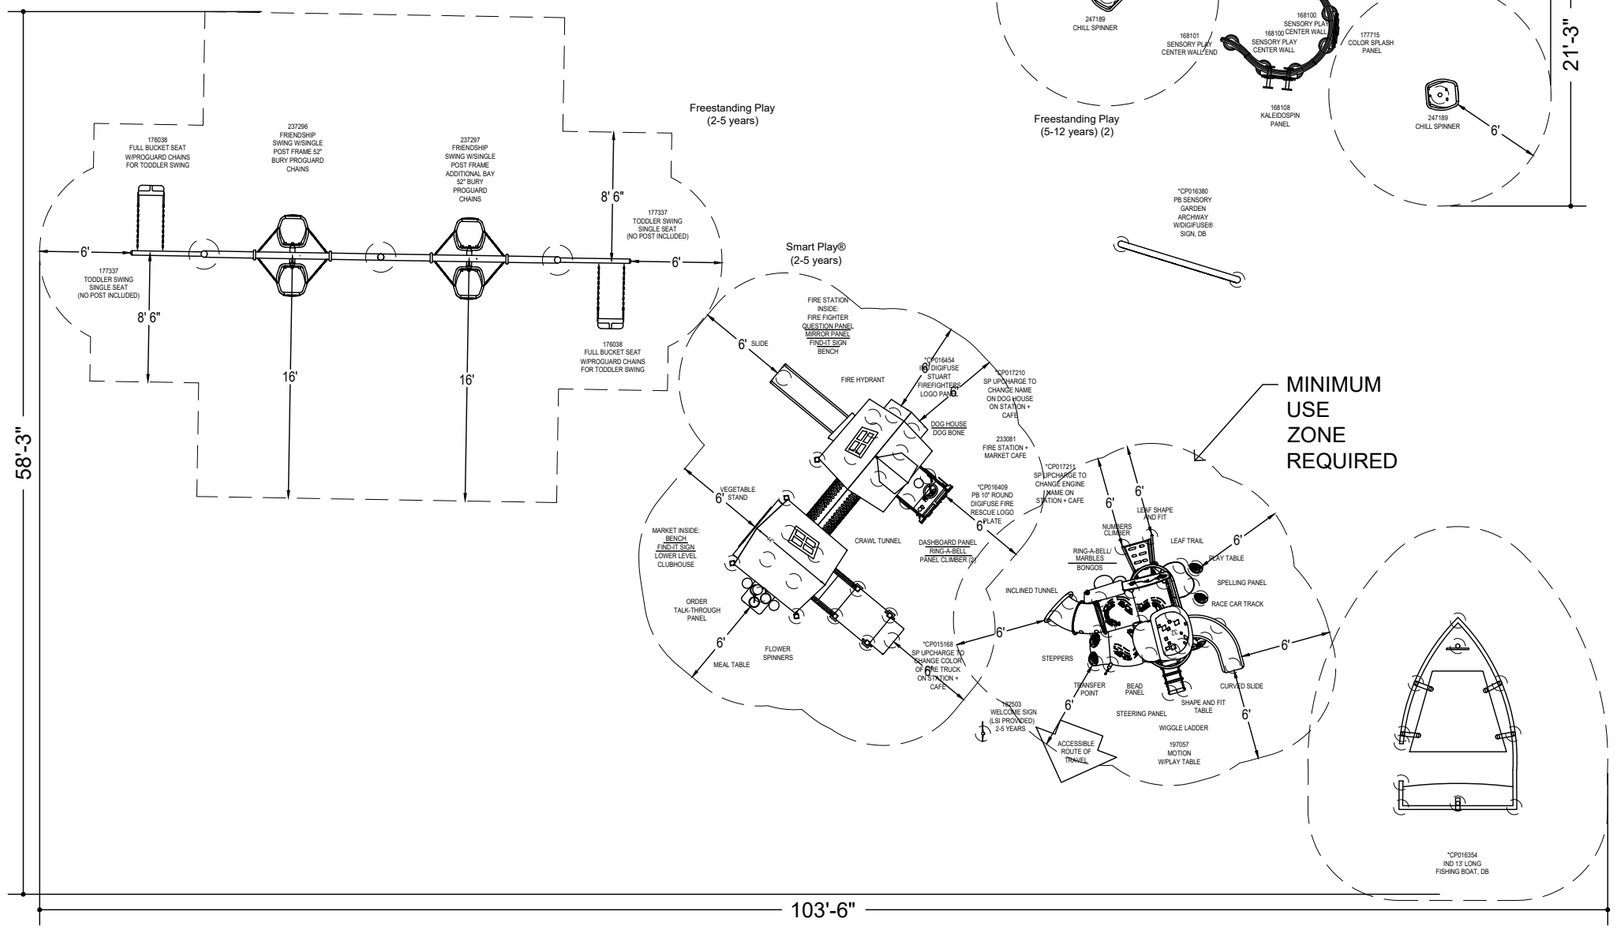

182503
WELCOME SIGN
(LSI PROVIDED)
2-5 YEARS

WELCOME SIGN
TO BE LOCATED IN
CONSULTATION
WITH OWNER

NOT FOR CONSTRUCTION

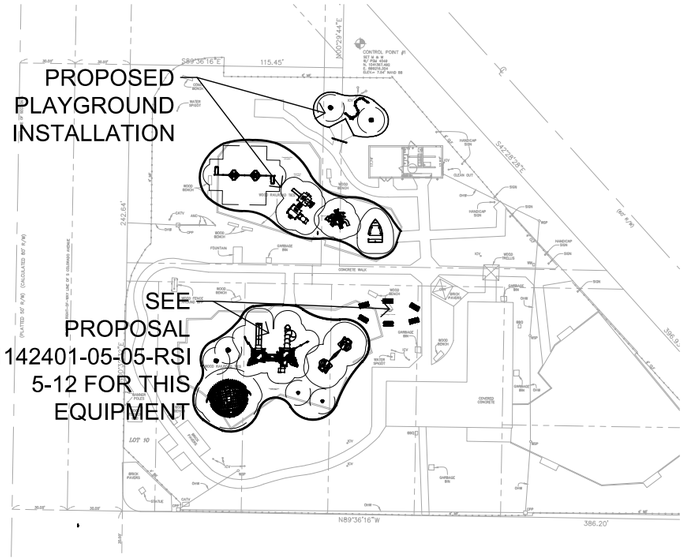

SITE LOCATION MAP

NOT TO SCALE

**SEE SHEET P-2 FOR SITE LOCATION MAP ENLARGEMENT*
**SEE SHEET P-3 FOR SURFACING DETAILS AND INFORMATION*

TOTAL PLAY COMPONENTS: 2-5 AGE AREA - 37, DOES NOT MEET ADA
5-12 AGE AREA - 6

NUMBER AND TYPES OF GROUND LEVEL PLAY COMPONENTS REQUIRED

2-5 AGE AREA

TOTAL ELEVATED PLAY COMPONENTS	20		
TOTAL ELEVATED COMPONENTS ACCESSIBLE BY RAMP	0	REQUIRED	10
TOTAL ELEVATED COMPONENTS ACCESSIBLE BY TRANSFER	15	REQUIRED	0
TOTAL ACCESSIBLE GROUND LEVEL COMPONENTS SHOWN	17	REQUIRED	7
TOTAL DIFFERENT TYPES OF GROUND LEVEL COMPONENTS	11	REQUIRED	11

5-12 AGE AREA

TOTAL ELEVATED PLAY COMPONENTS	0		
TOTAL ELEVATED COMPONENTS ACCESSIBLE BY RAMP	0	REQUIRED	0
TOTAL ELEVATED COMPONENTS ACCESSIBLE BY TRANSFER	0	REQUIRED	0
TOTAL ACCESSIBLE GROUND LEVEL COMPONENTS SHOWN	6	REQUIRED	0
TOTAL DIFFERENT TYPES OF GROUND LEVEL COMPONENTS	5	REQUIRED	5

Playground equipment meets the requirements of FBC Accessibility Code, Table 240.2.1.2

Δ WARNING
INSTALLATION OVER A HARD SURFACE SUCH AS CONCRETE, ASPHALT, OR PACKED EARTH MAY RESULT IN SERIOUS INJURY OR DEATH FROM FALLS.

Δ WARNING
SURFACING AND PLAYSURFACES MAY BECOME **HOT** AND CAUSE BURNS. CHECK FOR HOT SURFACES PRIOR TO PLAYING ON THE PLAYGROUND.

GENERAL NOTES:
1. EQUIPMENT LOCATION TO BE FIELD VERIFIED PRIOR TO CONSTRUCTION
2. ACCESSIBLE ROUTE OF TRAVEL TO THE PLAYGROUND TO BE PROVIDED BY OTHERS, UNLESS OTHERWISE NOTED
3. BASE MUST EXHIBIT POSITIVE DRAINAGE IN ALL AREAS

Revisions:

#	Revision	Date

Date: 6/26/2020
Project: 17094
Drawing: 1142401-05-05-RSI 2-5
Sheet: P-1
Play Equipment Plan

Play Equipment Plan 2-5 Area and 5-12 Sensory Area

Kiwanis Club of Stuart

Stuart, FL

NORTH
SCALE: 1" = 10'
0 5 10 20

REP SERVICES, INC. Experts at Play & Outdoor Spaces landscape structures IPEMA CERTIFIED ASTM F1487

BENCH

WATER SPIGOT

270 LF NEW CONCRETE CURB

EXISTING ACCESSIBLE ROUTES TO REMAIN

40'-9"

24'-5"

6'

247185 CHILL SPINNER

168682 MARBLE PANEL

168100 SENSORY PLAY CENTER WALL

168101 SENSORY PLAY CENTER WALL END

168104 CRITTERGEAR PANEL

168100 SENSORY PLAY CENTER WALL

168100 SENSORY PLAY CENTER WALL

168101 SENSORY PLAY CENTER WALL END

168100 SENSORY PLAY CENTER WALL

172715 COLOR SPLASH PANEL

168108 KALEIDOSPIN PANEL

247169 CHILL SPINNER

6'

*CP016380 PB SENSORY GARDEN ARCHWAY W/DIGFUSE® SIGN, DB

176038 FULL BUCKET SEAT W/PROGUARD CHAINS FOR TODDLER SWING

237296 FRIENDSHIP SWING W/SINGLE POST FRAME 52" BURY PROGUARD CHAINS

237297 FRIENDSHIP SWING W/SINGLE POST FRAME ADDITIONAL BAY 52" BURY PROGUARD CHAINS

8' 6"

177337 TODDLER SWING SINGLE SEAT (NO POST INCLUDED)

6'

6'

177337 TODDLER SWING SINGLE SEAT (NO POST INCLUDED)

8' 6"

16'

16'

176038 FULL BUCKET SEAT W/PROGUARD CHAINS FOR TODDLER SWING

Freestanding Play (2-5 years)

Smart Play® (2-5 years)

FIRE STATION INSIDE: FIRE FIGHTER QUESTION PANEL MIRROR PANEL FIND-IT SIGN BENCH

6' SLIDE

FIRE HYDRANT

*CP016454 IND DIGIFUSE STUART FIREFIGHTERS LOGO PANEL

6'

*CP017215 SP UPCHARGE TO CHANGE NAME ON DOG HOUSE ON STATION + CAFE

DOG HOUSE DOG BONE

233081 FIRE STATION + MARKET CAFE

VEGETABLE STAND

6'

*CP016409 PB 10' ROUND DIGIFUSE FIRE RESCUE LOGO PLATE

6'

*CP017211 SP UPCHARGE TO CHANGE ENGINE NAME ON STATION + CAFE

6'

6'

LEAF SHAPE AND FIT

MARKET INSIDE: BENCH FIND-IT SIGN LOWER LEVEL CLUBHOUSE

CRAWL TUNNEL

DASHBOARD PANEL RING-A-BELL PANEL CLIMBER

RING-A-BELL/ MARBLES BONGOS

NUMBERS CLIMBER

LEAF TRAIL

6'

PLAY TABLE

SPELLING PANEL

INCLINED TUNNEL

RACE CAR TRACK

ORDER TALK-THROUGH PANEL

6'

6'

*CP015168 SP UPCHARGE TO CHANGE COLOR OF FIRE TRUCK ON STATION + CAFE

6'

STEPPERS

6'

MEAL TABLE

FLOWER SPINNERS

6'

TRANSFER POINT

BEAD PANEL

CURVED SLIDE

6'

SHAPE AND FIT TABLE

STEERING PANEL

6'

192503 WELCOME SIGN (LSI PROVIDED) 2-5 YEARS

WIGGLE LADDER

ACCESSIBLE ROUTE OF TRAVEL

197057 MOTION W/PLAY TABLE

*CP016354 IND 13' LONG FISHING BOAT, DB

40.15'

17.74'

17.53'

40.01'

64'-11"

110'

WOOD BENCH

WOOD RAILROAD TIES

WOOD BENCH

WOOD BENCH

CPP

FOUNTAIN

GARBAGE BIN

***SITE PLAN/SURVEY INFORMATION SHOWN FOR REFERENCE ONLY. NOT PART OF THIS SCOPE.**

GENERAL NOTES:

1. EQUIPMENT LOCATION TO BE FIELD VERIFIED PRIOR TO CONSTRUCTION
2. ACCESSIBLE ROUTE OF TRAVEL TO THE PLAYGROUND TO BE PROVIDED BY OTHERS
3. BASE MUST EXHIBIT POSITIVE DRAINAGE IN ALL AREAS

Revisions:

#	Revision	Date

Date: 6/26/2020

Project: 17094

Drawing: 1142401-05-05-RSI 2-5

Sheet: P-2

Site Location Map

NOT FOR CONSTRUCTION

NORTH

SCALE: 1" = 10'


0 5 10 20

Site Location Map

Kiwanis Club of Stuart

Stuart, FL

REP SERVICES, INC.
Experts at Play & Outdoor Spaces
landscape structures
IPEMA CERTIFIED ASTM F1487

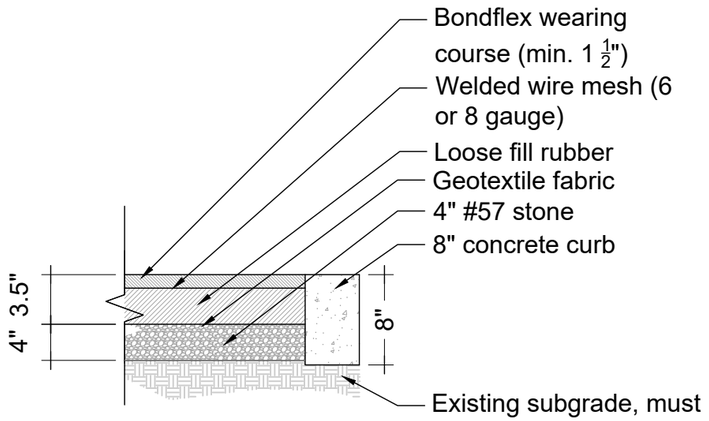

BondFlex Surfacing at Concrete Curb

SURFACING - SENSORY AREA

- 690 SF
- 12" ENGINEERED WOOD FIBER
- 2' MAXIMUM FALL HEIGHT
- NO BORDERS AT EWF

SURFACING - 2-5 AREA

- 3445 SF
- BONDFLEX
- 8' MAXIMUM FALL HEIGHT
- #57 STONE SUB-BASE
- 270 LF NEW CONCRETE CURB

Δ WARNING
INSTALLATION OVER A HARD SURFACE SUCH AS CONCRETE, ASPHALT, OR PACKED EARTH MAY RESULT IN SERIOUS INJURY OR DEATH FROM FALLS.

Δ WARNING
SURFACING AND PLAYSURFACES MAY BECOME **HOT** AND CAUSE BURNS. CHECK FOR HOT SURFACES PRIOR TO PLAYING ON THE PLAYGROUND.

GENERAL NOTES:
1. EQUIPMENT LOCATION TO BE FIELD VERIFIED PRIOR TO CONSTRUCTION
2. ACCESSIBLE ROUTE OF TRAVEL TO THE PLAYGROUND TO BE PROVIDED BY OTHERS, UNLESS OTHERWISE NOTED
3. BASE MUST EXHIBIT POSITIVE DRAINAGE IN ALL AREAS

Revisions:		
#	Revision	Date

Date:	6/26/2020
Project:	17094
Drawing:	1142401-05-05-RSI 2-5
Sheet:	P-3 Details

NOT FOR CONSTRUCTION

NOT TO SCALE

Details

Kiwanis Club of Stuart

Stuart, FL

REP SERVICES, INC. Experts at Play & Outdoor Spaces landscape structures



landscape structures®

Kiwanis Park of Stuart

REP SERVICES, INC.
Experts at Play & Outdoor Spaces
165 W. Jessup Avenue, Longwood, FL 32750

1142401-05-05-05 • 06.04.2020

©2020 Landscape Structures. All Rights Reserved.



landscape structures®

Kiwanis Park of Stuart

REP SERVICES, INC.
Experts at Play & Outdoor Spaces
165 W. Jessup Avenue, Longwood, FL 32750

1142401-05-05-06 • 06.04.2020

©2020 Landscape Structures. All Rights Reserved.



landscape structures®

Kiwanis Park of Stuart

1142401-05-05-07 • 06.04.2020

REP SERVICES, INC.
Experts at Play & Outdoor Spaces
165 W. Jessup Avenue, Longwood, FL 32750

©2020 Landscape Structures. All Rights Reserved.



landscape structures®

Kiwanis Park of Stuart

1142401-05-05-08 • 06.04.2020

REP SERVICES, INC.
Experts at Play & Outdoor Spaces
165 W. Jessup Avenue, Longwood, FL 32750

©2020 Landscape Structures. All Rights Reserved.



landscape structures®

Kiwanis Park of Stuart

1142401-05-05-09 • 06.04.2020

REP SERVICES, INC.
Experts at Play & Outdoor Spaces
165 W. Jessup Avenue, Longwood, FL 32750

©2020 Landscape Structures. All Rights Reserved.



landscape structures®

Kiwanis Park of Stuart

REP SERVICES, INC.
Experts at Play & Outdoor Spaces
165 W. Jessup Avenue, Longwood, FL 32750

1142401-05-05-010 • 06.04.2020

©2020 Landscape Structures. All Rights Reserved.



landscape structures®

Kiwanis Park of Stuart

1142401-05-05-011 • 06.04.2020

REP SERVICES, INC.
Experts at Play & Outdoor Spaces
165 W. Jessup Avenue, Longwood, FL 32750

©2020 Landscape Structures. All Rights Reserved.