
lucido & associates
701 E Ocean Blvd., Stuart, florida 34994 (772) 220-2100, Fax (772 223-0220

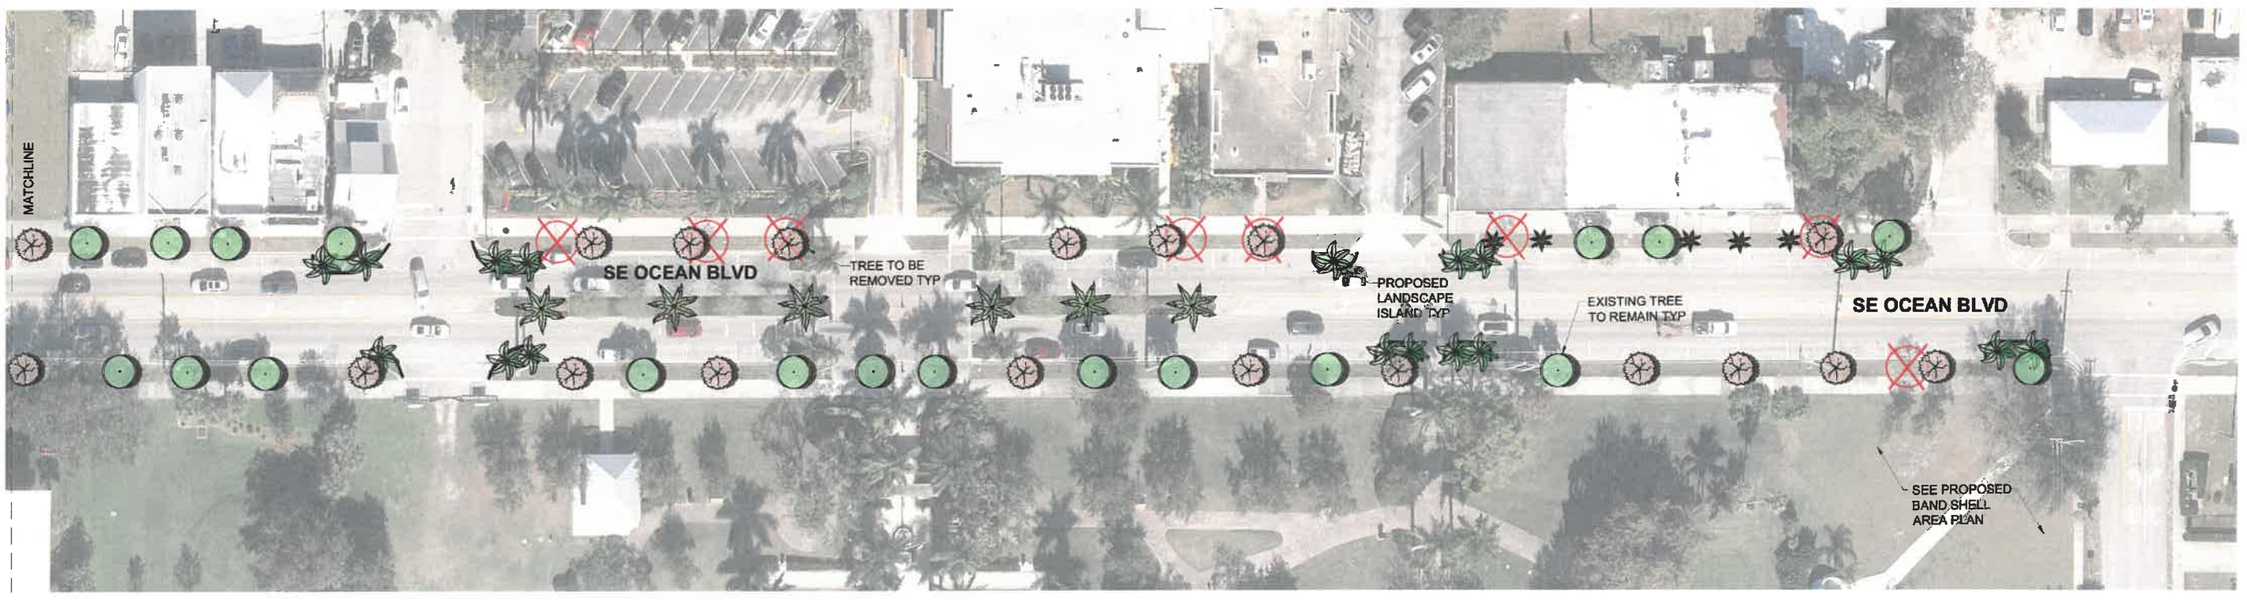



Scale: 1" = 30'
0 15' 30' 60'
NORTH
Sheet 1 of 2
Date: 05.21.2020

City of Stuart - Street Trees

Stuart, FL

Ocean Boulevard - Phase 1 Street Tree Plan

lucido & associates
701 E Ocean Blvd., Stuart, Florida 34994 (772) 220-2100, Fax (772) 223-0220

PLANT SCHEDULE EAST OCEAN P1

TREES	CODE	QTY	BOTANICAL NAME	COMMON NAME	CONTAINER	HEIGHT	WIDTH	NOTES	CALIPER
	AMP	23	Adonidia merrillii	Double Christmas Palm	FG	8` GW, 12` CT, 16` OA		FF, FULL HEAD	
	COM	36	Cocos nucifera `Green Malayan`	Coconut Palm	FG	16`GW		FF, FULL HEAD	
	PHM	6	Phoenix dactylifera `Medjool`	Date Palm	FG	16`CT		FH, SP, Straight, Classic Cut	
	TA-E	33	Tabebuia caraiba	Silver Trumpet	Existing to Remain				
	TTP	25	Tabebuia impetiginosa	Purple Trumpet Tree	45G	14` HT	8`W	6`CT, STD, SP	2.5" Caliper
	TB-E	1	Tabebuia impetiginosa	Existing Purple Trumpet Tree	Existing to Remain				



Remove Trees in Conflict with Overhead Utilities and/or Trees in Poor Health



Healthy Trees to Remain



Replace Removed Trees with Purple Tabebuia Trees & Adonidia Palms (Palms Only For Areas Adjacent to Building Facade)



Create Landscape Islands Where Possible; Add Coconut Palms & Groundcover



Add Medjool Palms to Existing Median Adjacent to Memorial Park

Scale: 1" = 30'
0 15' 30' 60'
NORTH
Sheet 2 of 2
Date: 05.21.2020

City of Stuart - Street Trees

Stuart, FL

Ocean Boulevard - Phase 1 Street Tree List & Images

lucido & associates
701 SE Ocean Blvd., Stuart, Florida 34994 (772) 220-2100, Fax (772) 223-0220



PLANT SCHEDULE BAND SHELL

TREES	QTY	BOTANICAL NAME	COMMON NAME	SPECS
	2	Delonix regia	Royal Poinciana	FG, 18` HT x 14` W, SP, F
	8	Filicium decipiens	Japanese Fern Tree	BB, 10` OA, STD, SP

EXISTING TREES	QTY	BOTANICAL NAME	COMMON NAME	SPECS
	3	Quercus virginiana	Southern Live Oak	Existing to Remain

Computer File Memorial Park - Band Shell Landscape.dwg
Project Number 20-210
Scale: 1" = 30'

0 15' 30' 60'

NORTH

05.13.20

Memorial Park - Band Shell

Stuart, FL

Conceptual Site Plan