© Copyright 2019 All Rights Reserved



Gentile Glas Holloway O'Mahoney & Associates, Inc.
Landscape Architects
Planners and
Environmental Consultants

1907 Commerce Lane
Suite 101
Jupiter, Florida 33458
561-575-9557
561-575-5260 FAX
www.2gho.com

Bridgeview

City of Stuart, Florida

Designed: MTH
Drawn: MTH
Approved: GGG MTH EMO
Date: 1/13/20
Job no.
Revisions: 3/11/20
4/3/20
Cad no. CAD0

Seal


Digitally signed by M. Troy Holloway
Date: 2020.04.06 13:43:09 -04'00'
LC C000177

Sheet Title:
Site Development Plan

Scale: 1" = 40'

Sheet No.
SP-1
00-0000

© Copyright 2020 All Rights Reserved

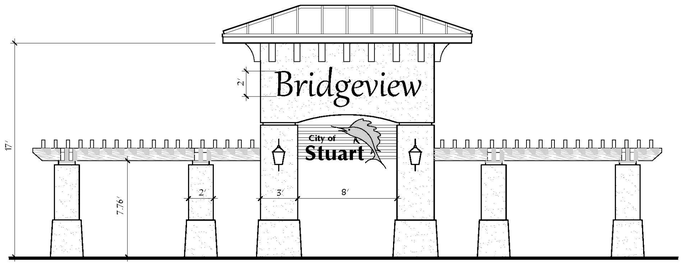

Gateway Signage Feature




6' Airi Stix 6' Contour Bench
by Anova, or approved equal.
Textured Sandstone Seat Color &
Textured Bronze Frame Color.

Bench Seating Detail



Airi Stix 6' 45 Gal. Trash Receptacle
w/side door, curve top;
by Anova, or approved equal.
Textured Sandstone Panels and Lid Colors.
Textured Bronze Frame Color.

Trash Receptacle Detail

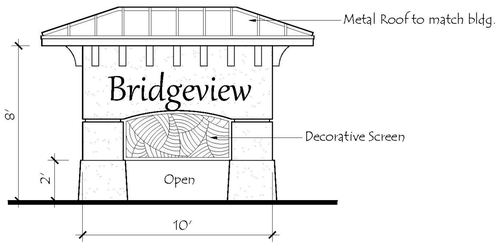


Entry Signage




Circle Powder Coated Bike Rack
Surface Mount by Anova, or approved equal.
Textured Sandstone Color
Textured Bronze Frame Color.


Bike Rack Detail

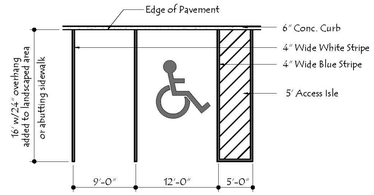

Typical Parking Detail

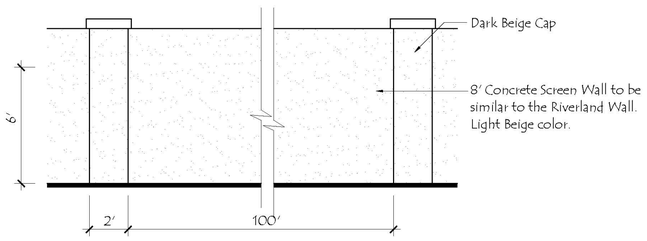

8' Screen Wall Detail

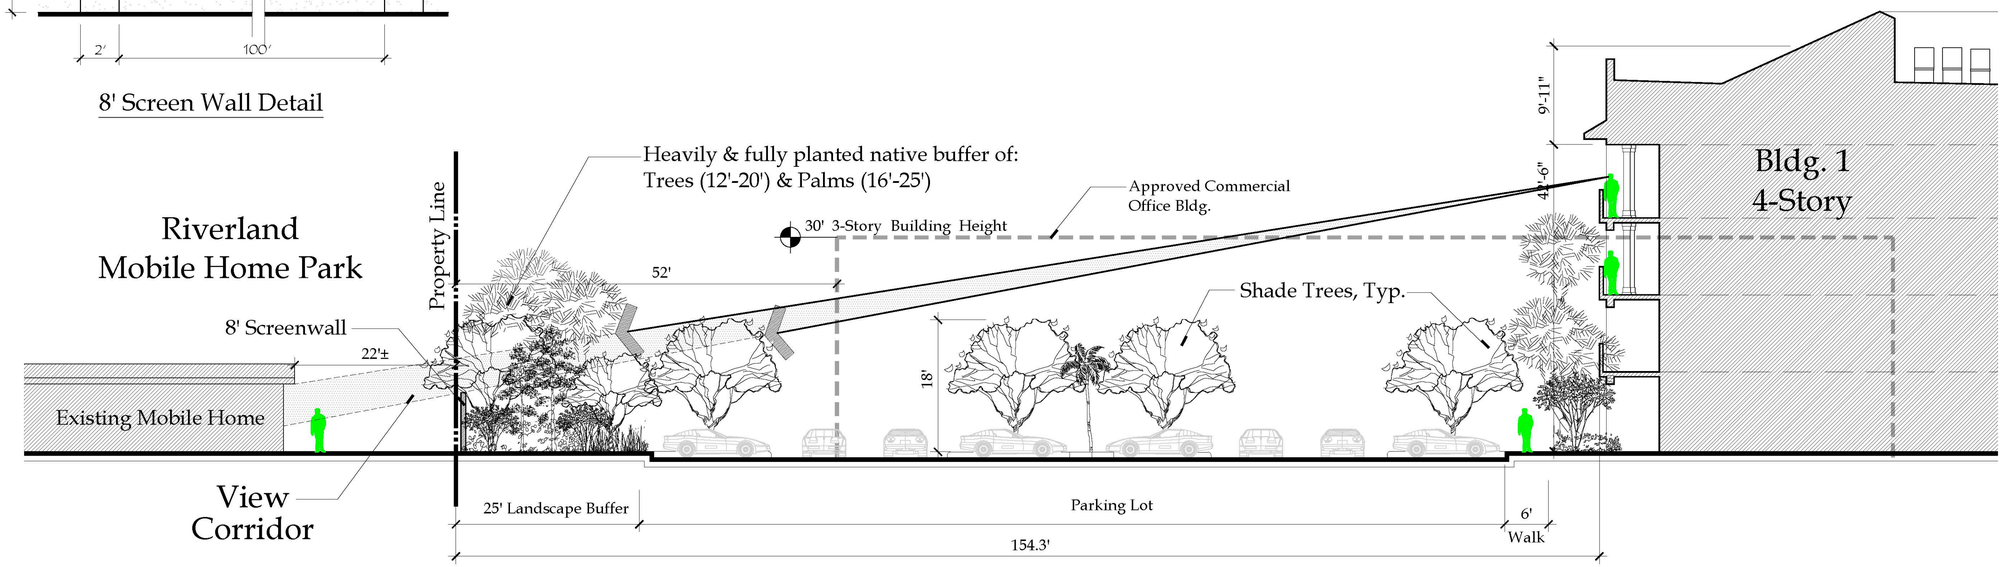

Sightline Study to Riverland Mobile Home Park
Section 'A-A'

Gentile Glas
Holloway
O'Mahoney
& Associates, Inc.
Landscape Architects
Planners and
Environmental Consultants

1907 Commerce Lane
Suite 101
Jupiter, Florida 33458
561-575-9557
561-575-5260 FAX
www.2gho.com

Bridgeview
City of Stuart, Florida

Designed: MTH
Drawn: MTH
Approved: GGG MTH EMO
Date: 1/13/20
Job no.
Revisions: 3/11/20
3/31/20

Cad no. CAD0


Seal

Digitally signed by M. Troy Holloway
Date: 2020.03.31 10:52:27 -04'00'
LC C000177


Sheet Title:
Site Development Details

N.T.S.


Sheet No.
SP-2
00-0000

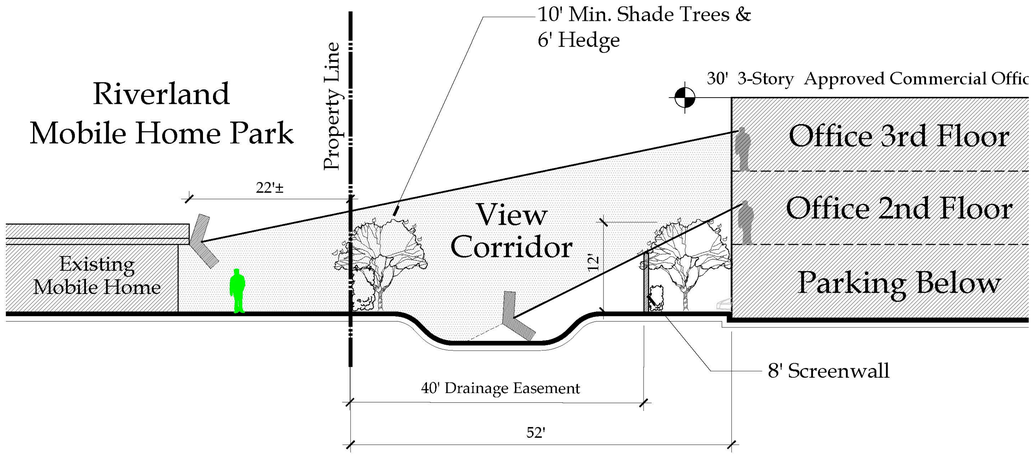

Sightline Study of Approved 3-Story Office Building

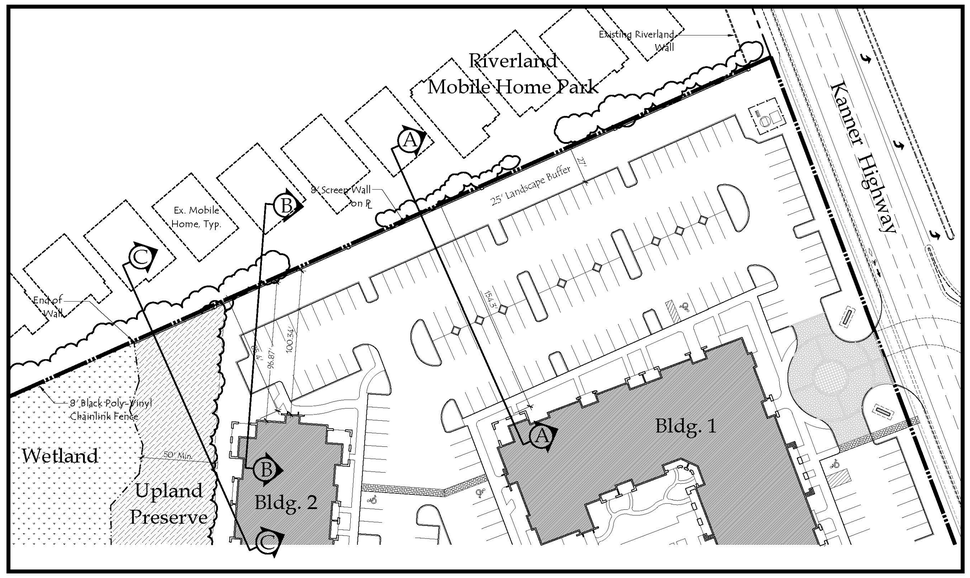

Section-Elevation Location Map

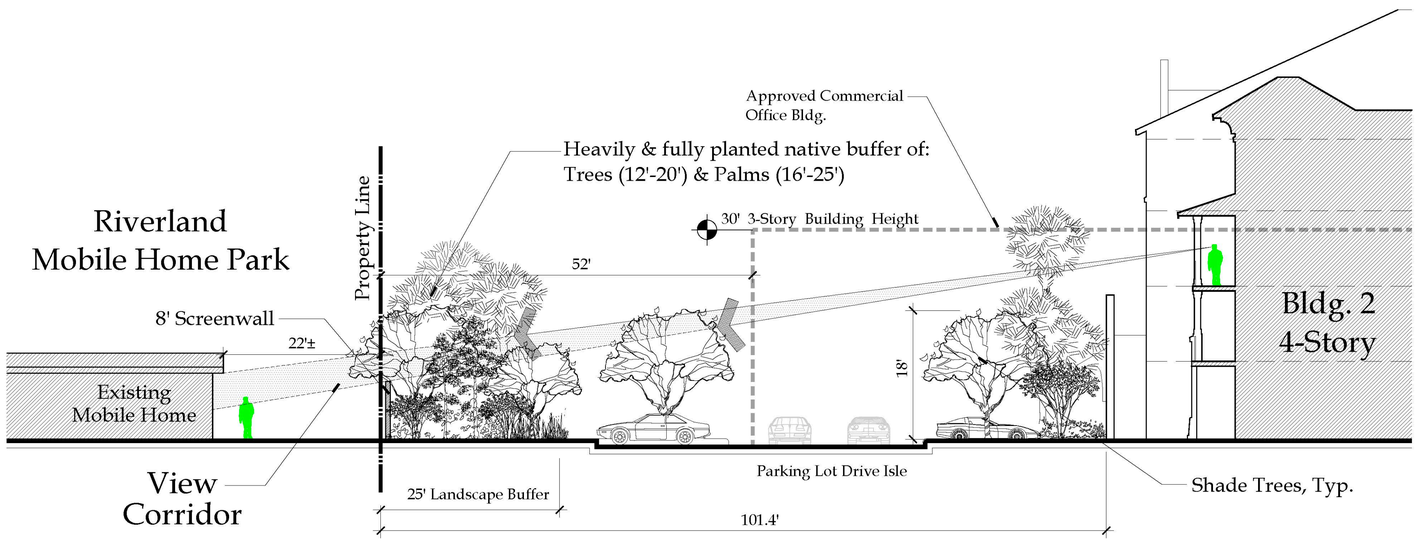

Bldg #2 Sightline Study to Riverland Mobile Home Park - Section

Section 'B-B'

© Copyright 2020 All Rights Reserved

Gentile Glas
Holloway
O'Mahoney
& Associates, Inc.
Landscape Architects
Planners and
Environmental Consultants

1907 Commerce Lane
Suite 101
Jupiter, Florida 33458
561-575-9557
561-575-5260 FAX
www.2gho.com

Bridgeview

City of Stuart, Florida

Designed: MTH
Drawn: MTH
Approved: GGG MTH EMO
Date: 1/13/20
Job no.
Revisions: 4/3/20

Cad no. CAD0

Seal

Digitally signed by
M. Troy Holloway
Date: 2020.03.31
10:56:23 -04'00'


LC C000177

Sheet Title:
Site
Development
Details


N.T.S.

Sheet No.
SP-3

00-0000

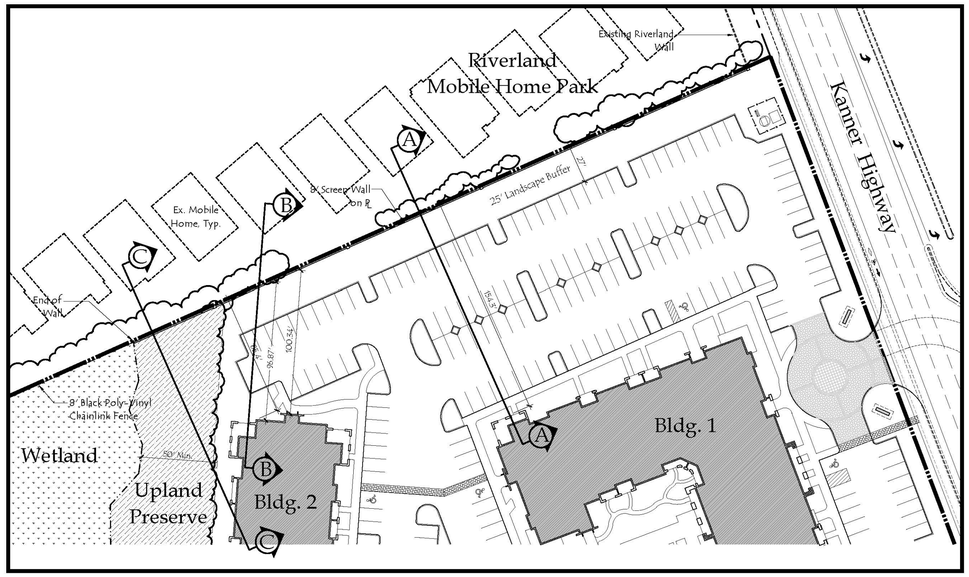

Section-Elevation Location Map

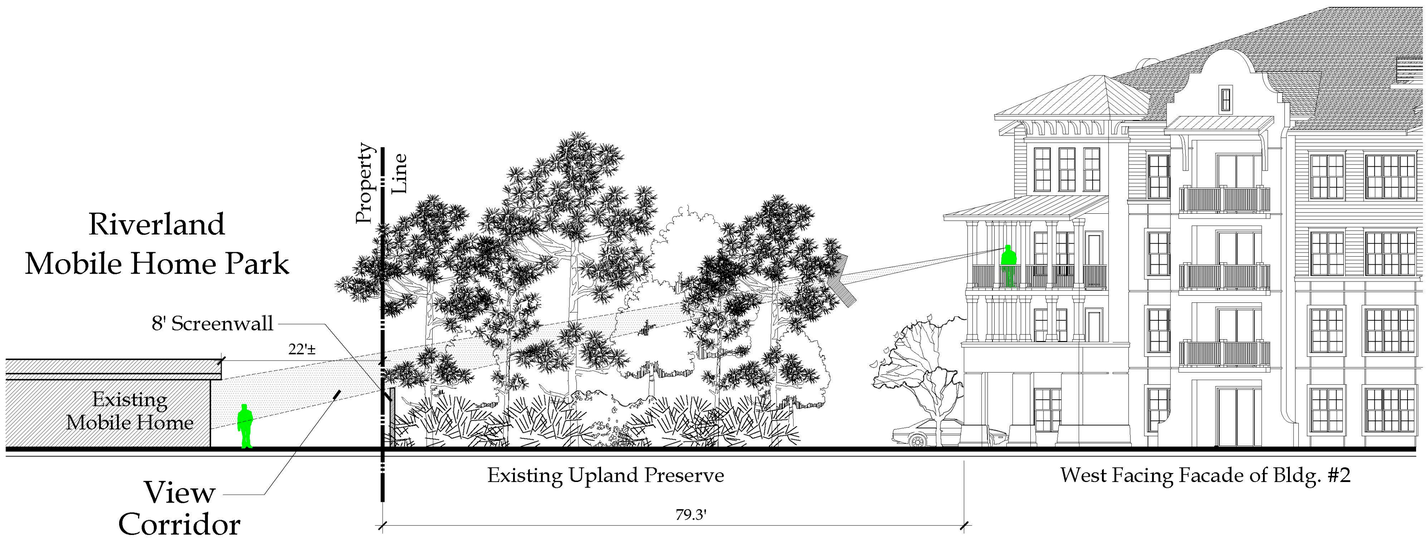

Bldg #2 Sightline Study to Riverland Mobile Home Park - Section/Elevation

Section-Elevation 'C-C'

© Copyright 2020 All Rights Reserved

Gentile Glas
Holloway
O'Mahoney
& Associates, Inc.
Landscape Architects
Planners and
Environmental Consultants

1907 Commerce Lane
Suite 101
Jupiter, Florida 33458
561-575-9557
561-575-5260 FAX
www.2gho.com

Briarridgeview

City of Stuart, Florida

Designed: MTH
Drawn: MTH
Approved: GGG MTH EMO
Date: 1/13/20
Job no.
Revisions: 4/3/20

Cad no. CAD0

Seal

Digitally signed by
M. Troy Holloway
Date: 2020.04.06
13:39:47 -04'00'
I.C. C000177

Sheet Title:
Site
Development
Details

N.T.S.

Sheet No.
SP-4
00-0000