
CONCEPT LANDSCAPE DATA

	REQUIRED	PROVIDED
TOTAL SITE		25,625 SF
TOTAL OPEN SPACE PROVIDED:	8,969 (35%)	9,017SF (35%)
LANDSCAPE AREA PROVIDED:	5,125 (20%)	5,010 SF (20%)
INTERIOR LADNSCAPE	N/A	48
TREE COUNT (1:2500SF)	13	16
CANOPY/SHADE TREES	7 (50%)	8 (50%)
NATIVE PLANT MATERIAL		
SHRUBS/GROUND COVER	50%	50%
TREES	7 (50%)	17 (100%)

TREE PLANTING CHART

MARK	QTY	SPECIES	COMMON NAME	HIGHT	SPREAD	CALIPER	NATIVE
TREES							
E-LI	2		LIVE OAK	EXIST	EXIST	EXIST	Y
LI	4	QUERCUS VIRGINIANA	LIVE OAK	12'	3-4'	2.5"	Y
E-GL	2		GUMBO LIMBO	EXIST	EXIST	EXIST	Y
PALMS							
EP	8	ACOELORRHAPHE WRIGHTII	EVERGLADE PALM	14-16'	O.A.	MULTI	Y

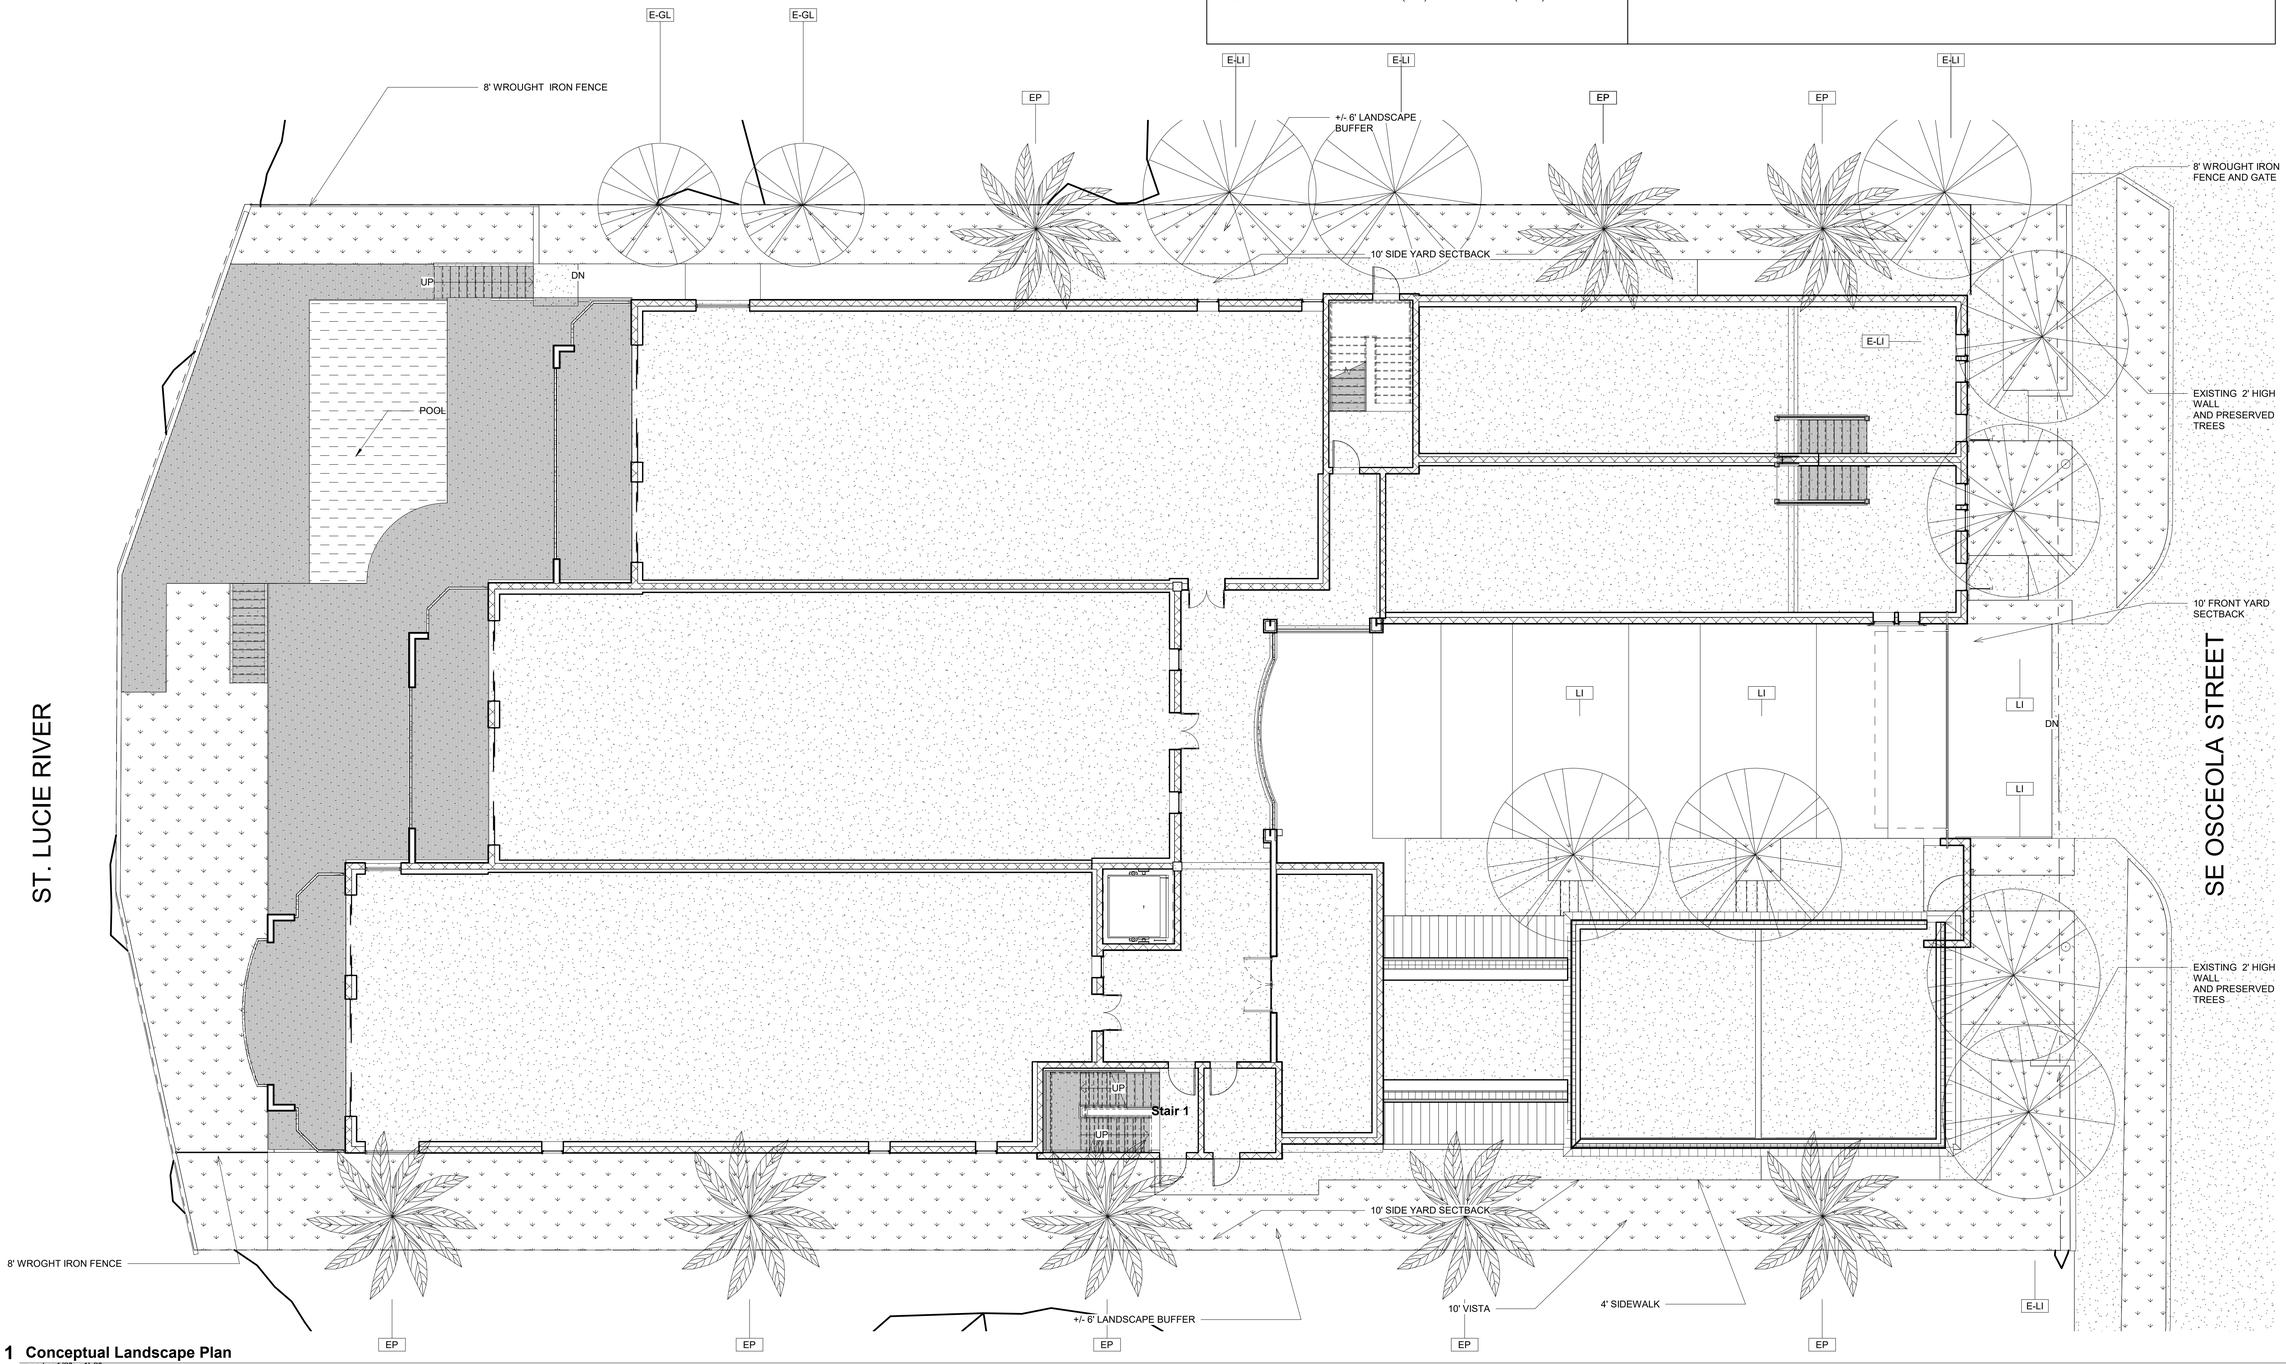

1 Conceptual Landscape Plan
scale: 1/8" = 1'-0"

© Greenlight Studio, LLC

GREENLIGHT
STUDIO, LLC
www.greenlight.company

Planner:
Greenlight Studio LLC
100 N. Cottonwood Drive
Suite 104
Richardson, Texas 75080
v: 214.810.4535

Waterview Condominiums
313 SE Osceola Street
Stuart, Florida 34994

DATE: 07.27.2020
PROJECT NO: 20008
CURRENT REVISION:

SHEET TITLE:
Conceptual Landscape Plan

SHEET NUMBER:
G301