
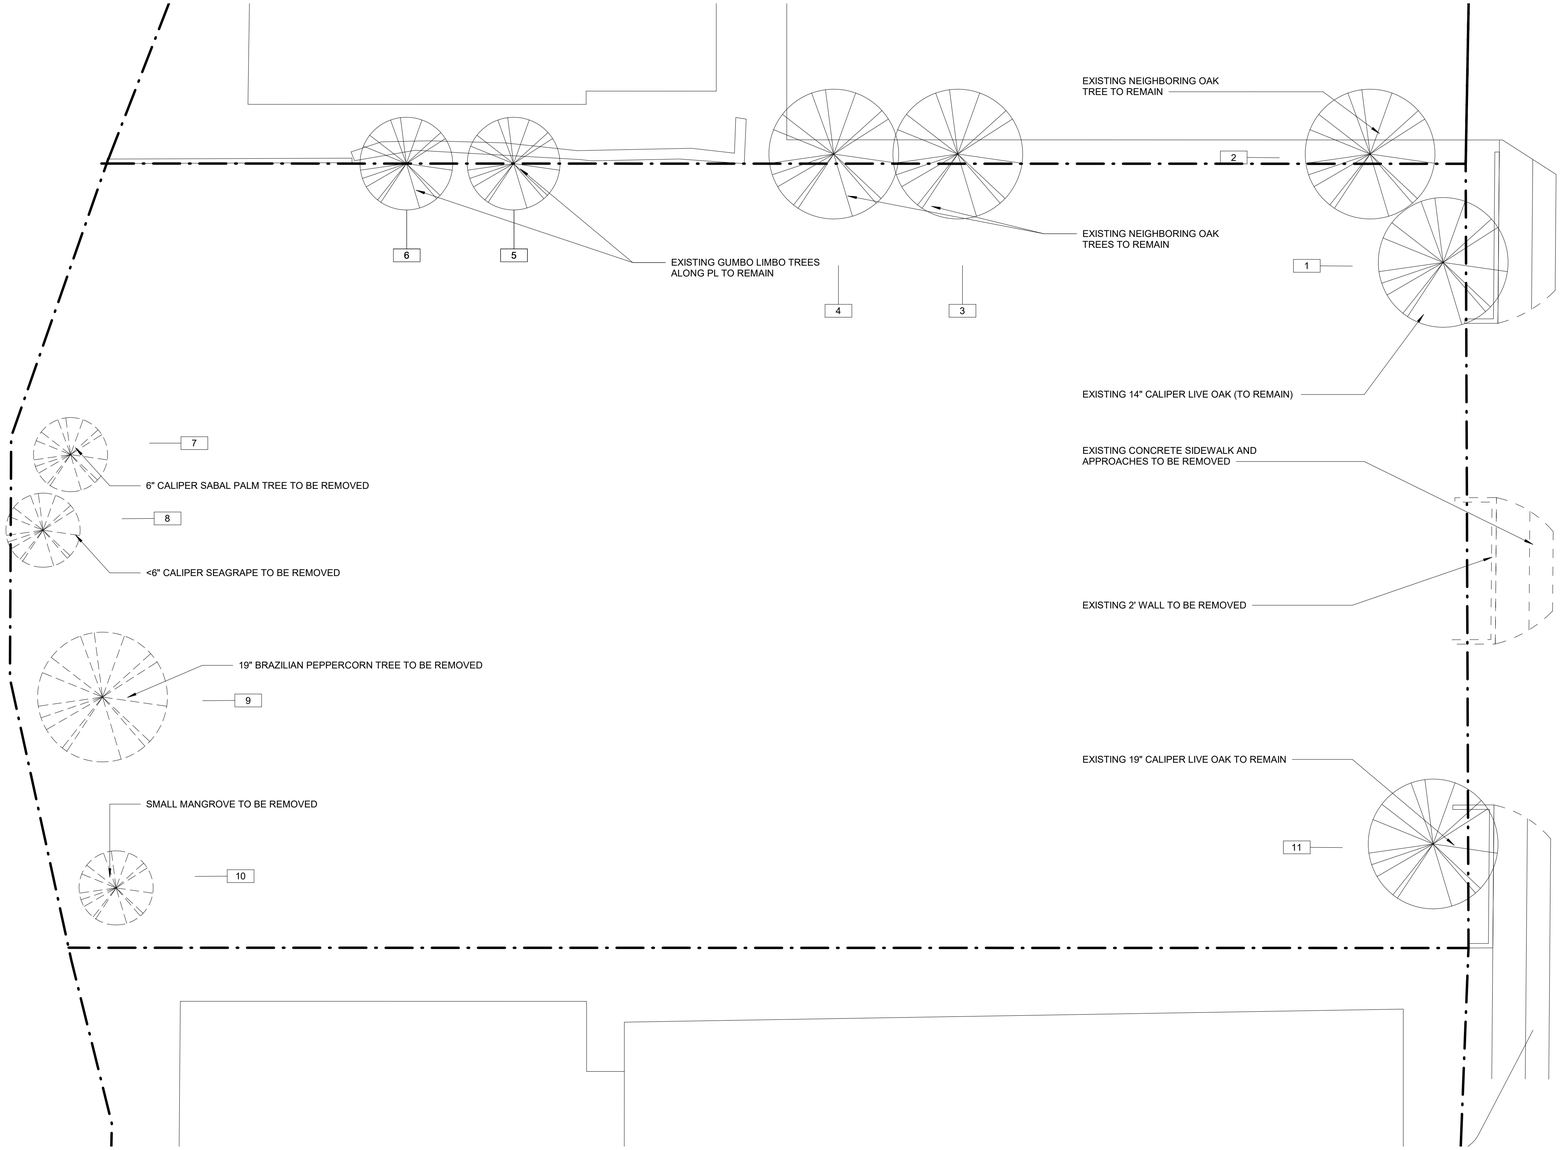


1 Conceptual Tree Preservation Plan
scale: 3/32" = 1'-0"

EXISTING TREE FATE TABLE


TAG	SPECIES	DISPPOSITION	SIZE	IN DEVELOPMENT AREA	OAK MITIGATION INCHES	PALM MITIGATION INCHES	NOTES
1	LIVE OAK	REMAIN	14"	Y			
2	OAK	REMAIN		N			
3	OAK	REMAIN		N			
4	OAK	REMAIN		N			
5	GUMBO LIMBO	REMAIN	10"	Y			
6	GUMBO LIMBO	REMAIN	11"	Y			
7	SABAL PALM	REMOVE	6"	Y		6	MITIGATE 1:1
8	SEA GRAPE	REMOVE	6"	Y			
9	BRAZILIAN PEPPERCORN	REMOVE	19"	Y			
10	MANGROVE	REMOVE	?	Y			
11	LIVE OAK	REMAIN	19"	Y			

1. FENCE SHALL BE MAINTAINED AND REPAIRED DURING ALL PHASES OF CONSTRUCTION.
2. NO CONSTRUCTION TRAFFIC, GRADING, STORAGE, OR WASTE DISPOSAL ALLOWED WITHIN FENCED AREAS AROUND TREES.

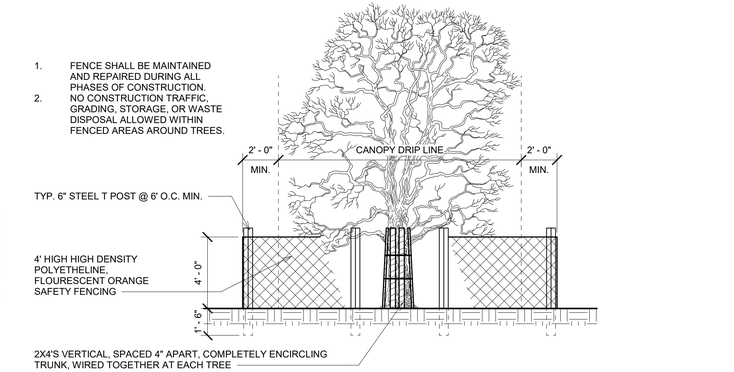

3 Single Tree Protection Detail
scale: 1/4" = 1'-0"

1. FENCE SHALL BE MAINTAINED AND REPAIRED DURING ALL PHASES OF CONSTRUCTION.
2. NO CONSTRUCTION TRAFFIC, GRADING, STORAGE, OR WASTE DISPOSAL ALLOWED WITHIN FENCED AREAS AROUND TREES.

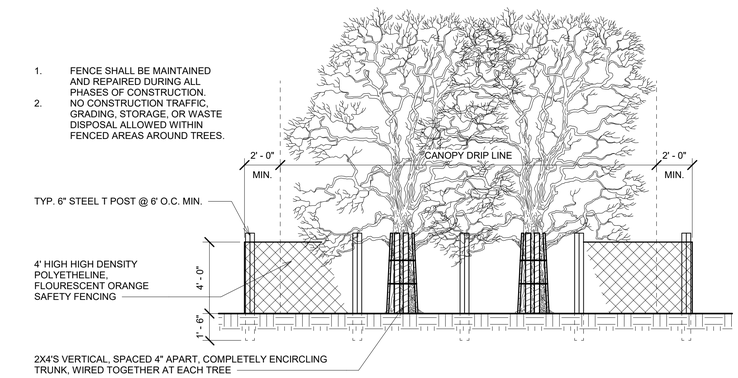

2 Tree Group Protection Detail
scale: 1/4" = 1'-0"

© Greenlight Studio, LLC

GREENLIGHT
STUDIO, LLC
www.greenlight.company

Planner:
Greenlight Studio LLC
100 N. Cottonwood Drive
Suite 104
Richardson, Texas 75080
v: 214.810.4535

Waterview Condominiums
313 SE Osceola Street
Stuart, Florida 34994

DATE: 07.27.2020
PROJECT NO: 20008
CURRENT REVISION:

SHEET TITLE:
Conceptual Tree Preservation

SHEET NUMBER:
G302