
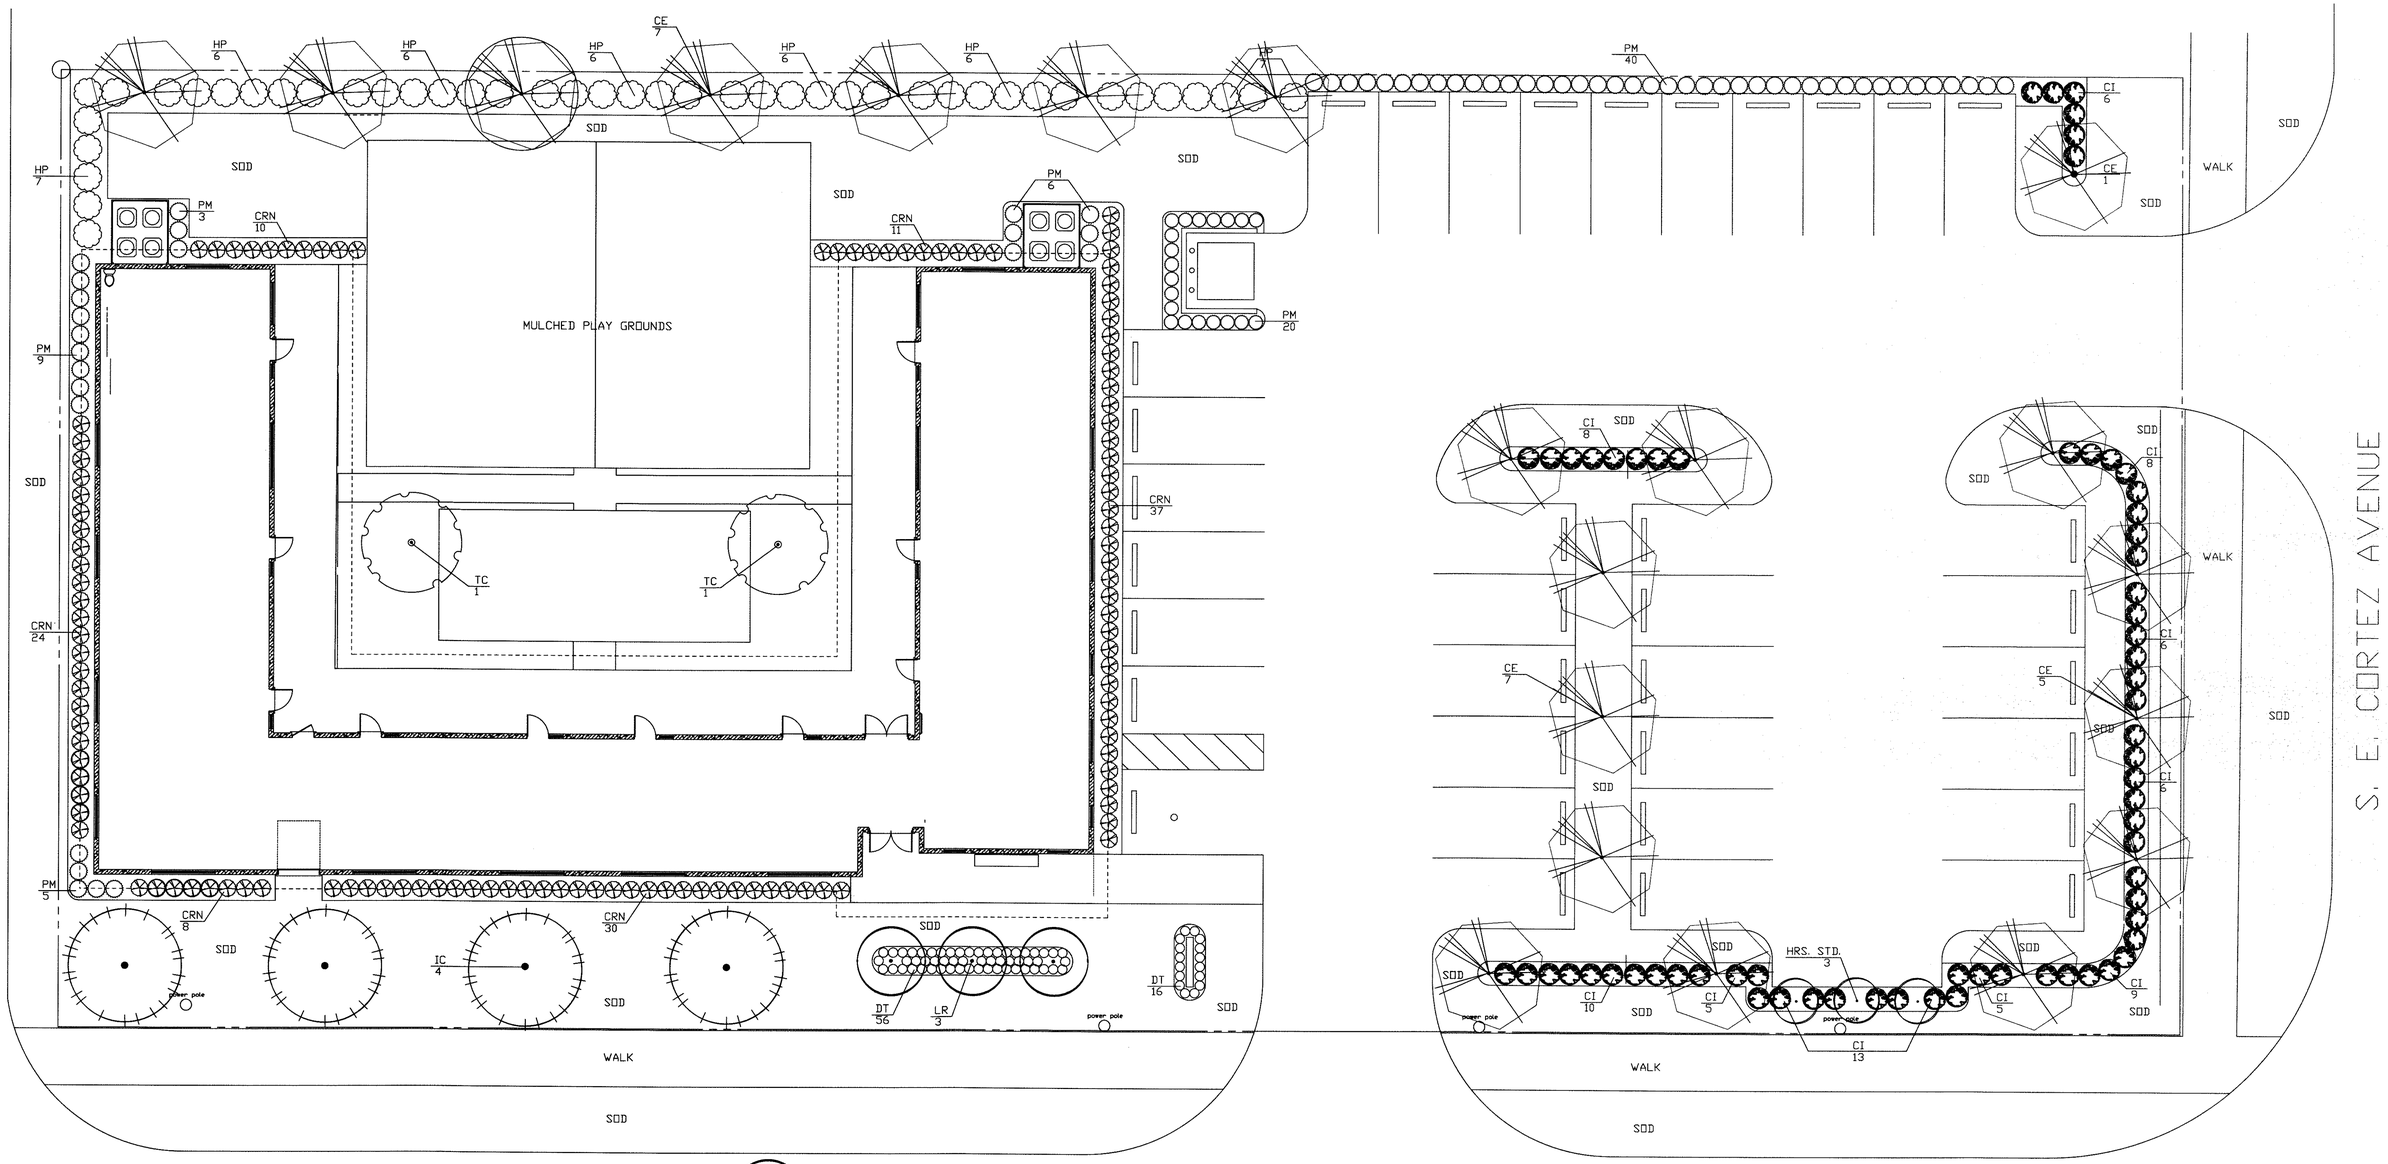



S. E. MARTIN LUTHER KING BLVD.

S. E. CORTEZ AVENUE

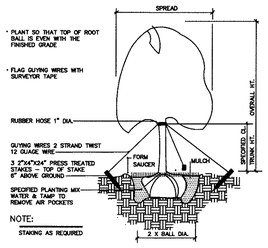

TREE PLANTING – GUY WIRES

SCALE: NOT TO SCALE

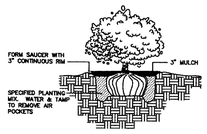

SHRUB PLANTING

SCALE: NOT TO SCALE

TREES PALMS

Code Name	Quantity	Scientific Name	Common Name	Planting Size
CE	20	CONOCARPUS ERECTUS	GREEN BUTTONWOOD	12' X 5' 2 1/2" DBH
IC	4	ILEX CASSINE	DAHOON HOLLY	12' X 5' 2 1/2" DBH
HRS STD	3	HIBISCUS ROSA-SINENSIS STANDARD	TREE FORM HIBISCUS SEM. PINK	5' X 30" STANDARD
LJ	3	LIGUSTRUM JAPONICUM	TREE FORM LIGUSTRUM	12' X 6' MULTI TRUNK
TC	2	TABEBUIA CARIBIA	YELLOW TAB	12' X 5' 2 1/2" DBH

SHRUBS & GROUNDCOVERS

Code Name	Quantity	Scientific Name	Common Name	Planting Size
CI	66	CHRYSOBALANUS ICACO	COCOPLUM	20" X 20" #3, 3' OC
CRN	120	CLUSIA ROSEA NANA	DWARF CLUSIA	12" x 18" #3, 28" OC
DT	72	DIANELLA TASMANICA	BLUE FLAX LILLY	16" X 12" #1, 16" OC
HP	44	HAMELIA PATENS	FIREBUSH	24" X 20" #3, 4' OC
PM	43	PODOCARPUS MAKI	YEW PODOCARPUS	30" X 16" #3, 2' OC

OTHER MATERIALS QUANTITY NAME

SOD	12,400 SQ. FT.	FLORITAM SOD (ESTIMATED)
MULCH	55 CU. YDS	FLORA MULCH DARK BROWN, FINE TEXTURE (ESTIMATED)

DATE: 8/3/20

SCALE 1" = 10'

LANDSCAPE PLAN

REED CHILD CARE

MARTIN LUTHER KING BOULEVARD

STUART, FLORIDA

DANIEL J. SUGG, LANDSCAPE ARCHITECT FL. LIC. #766
POST OFFICE BOX 335, JENSEN BEACH, FLORIDA 34958
TEL. 772-485-1776 danlandarch@gmail.com