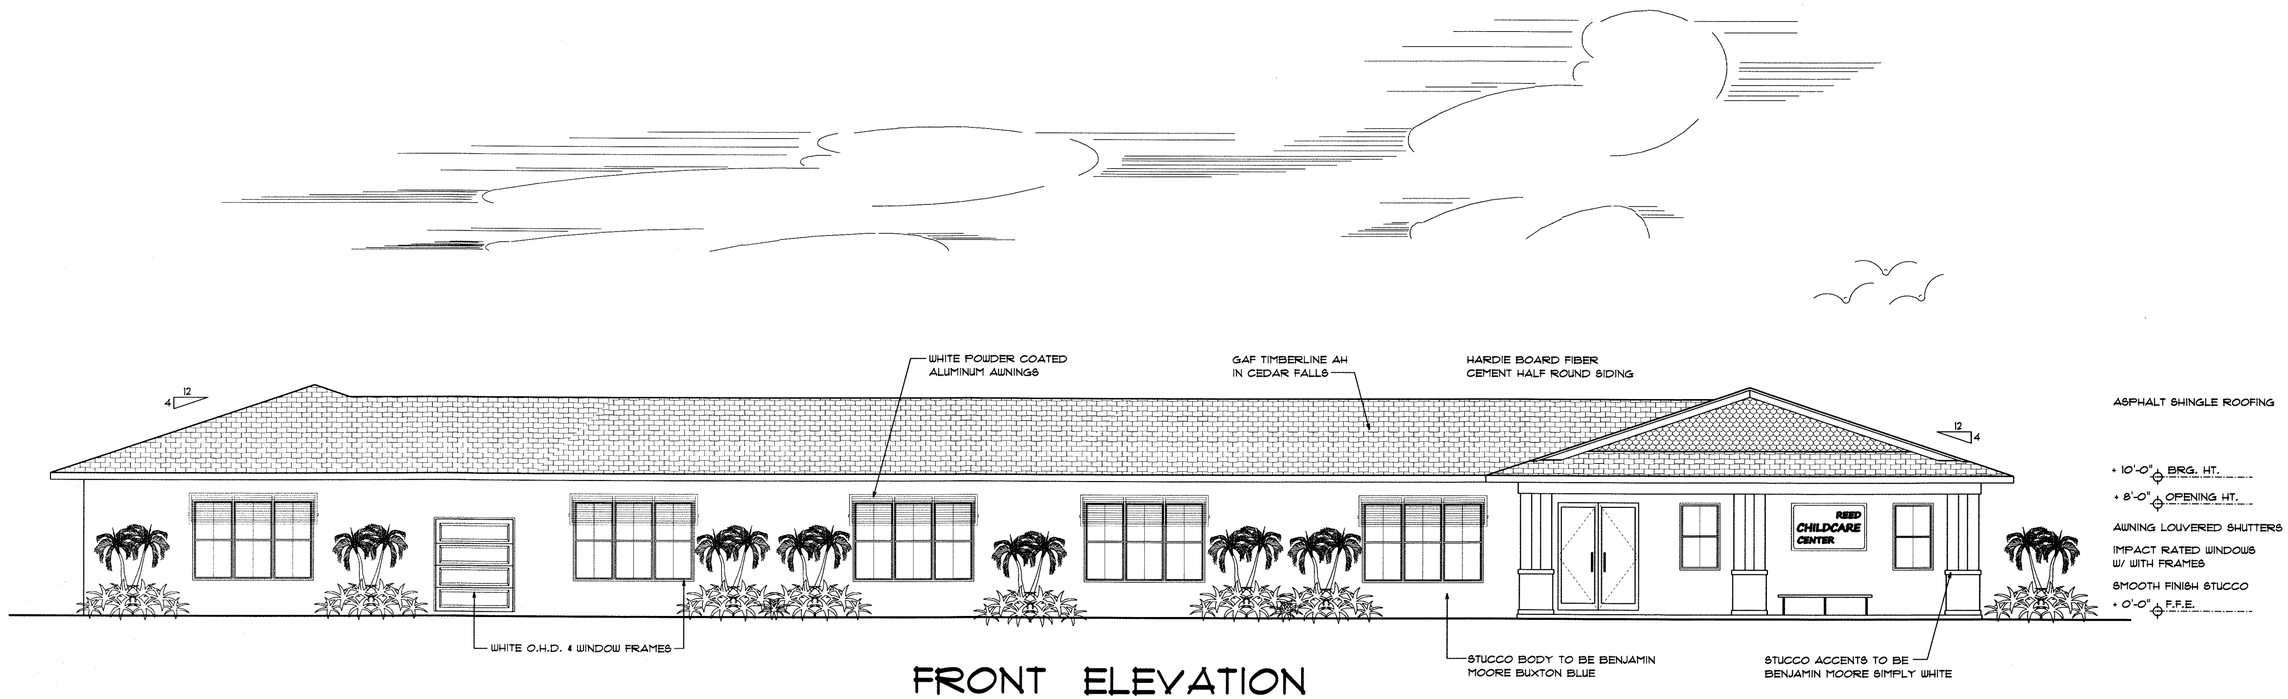


ASPHALT SHINGLE ROOFING

+ 10'-0" BRG. HT.

+ 8'-0" OPENING HT.

AWNING LOUVERED SHUTTERS

IMPACT RATED WINDOWS
W/ WITH FRAMES

SMOOTH FINISH STUCCO

+ 0'-0" F.F.E.

FRONT ELEVATION

3/16" = 1'-0" SOUTH

THIS DRAWING IS THE PROPERTY OF KELLY & KELLY ARCHITECTS AND SHALL NOT BE USED IN ANY WAY FOR ANY PURPOSE WITHOUT THE EXPRESSED WRITTEN CONSENT OF KELLY & KELLY ARCHITECTS
COPYRIGHT 2014

DRAWINGS PRODUCED BY CHLOE A. STEDHAM OF
KELLY & KELLY ARCHITECTS
119 SW 6TH STREET, STUART, FLORIDA (772) 283-3492

PROPOSED DESIGN FOR
REED CHILD CARE
S.E. MARTIN LUTHER KING BOULEVARD CITY OF STUART, FLORIDA

REVISIONS

28 JUL 20

20103

3

PRELIMINARY

REG.# 8341