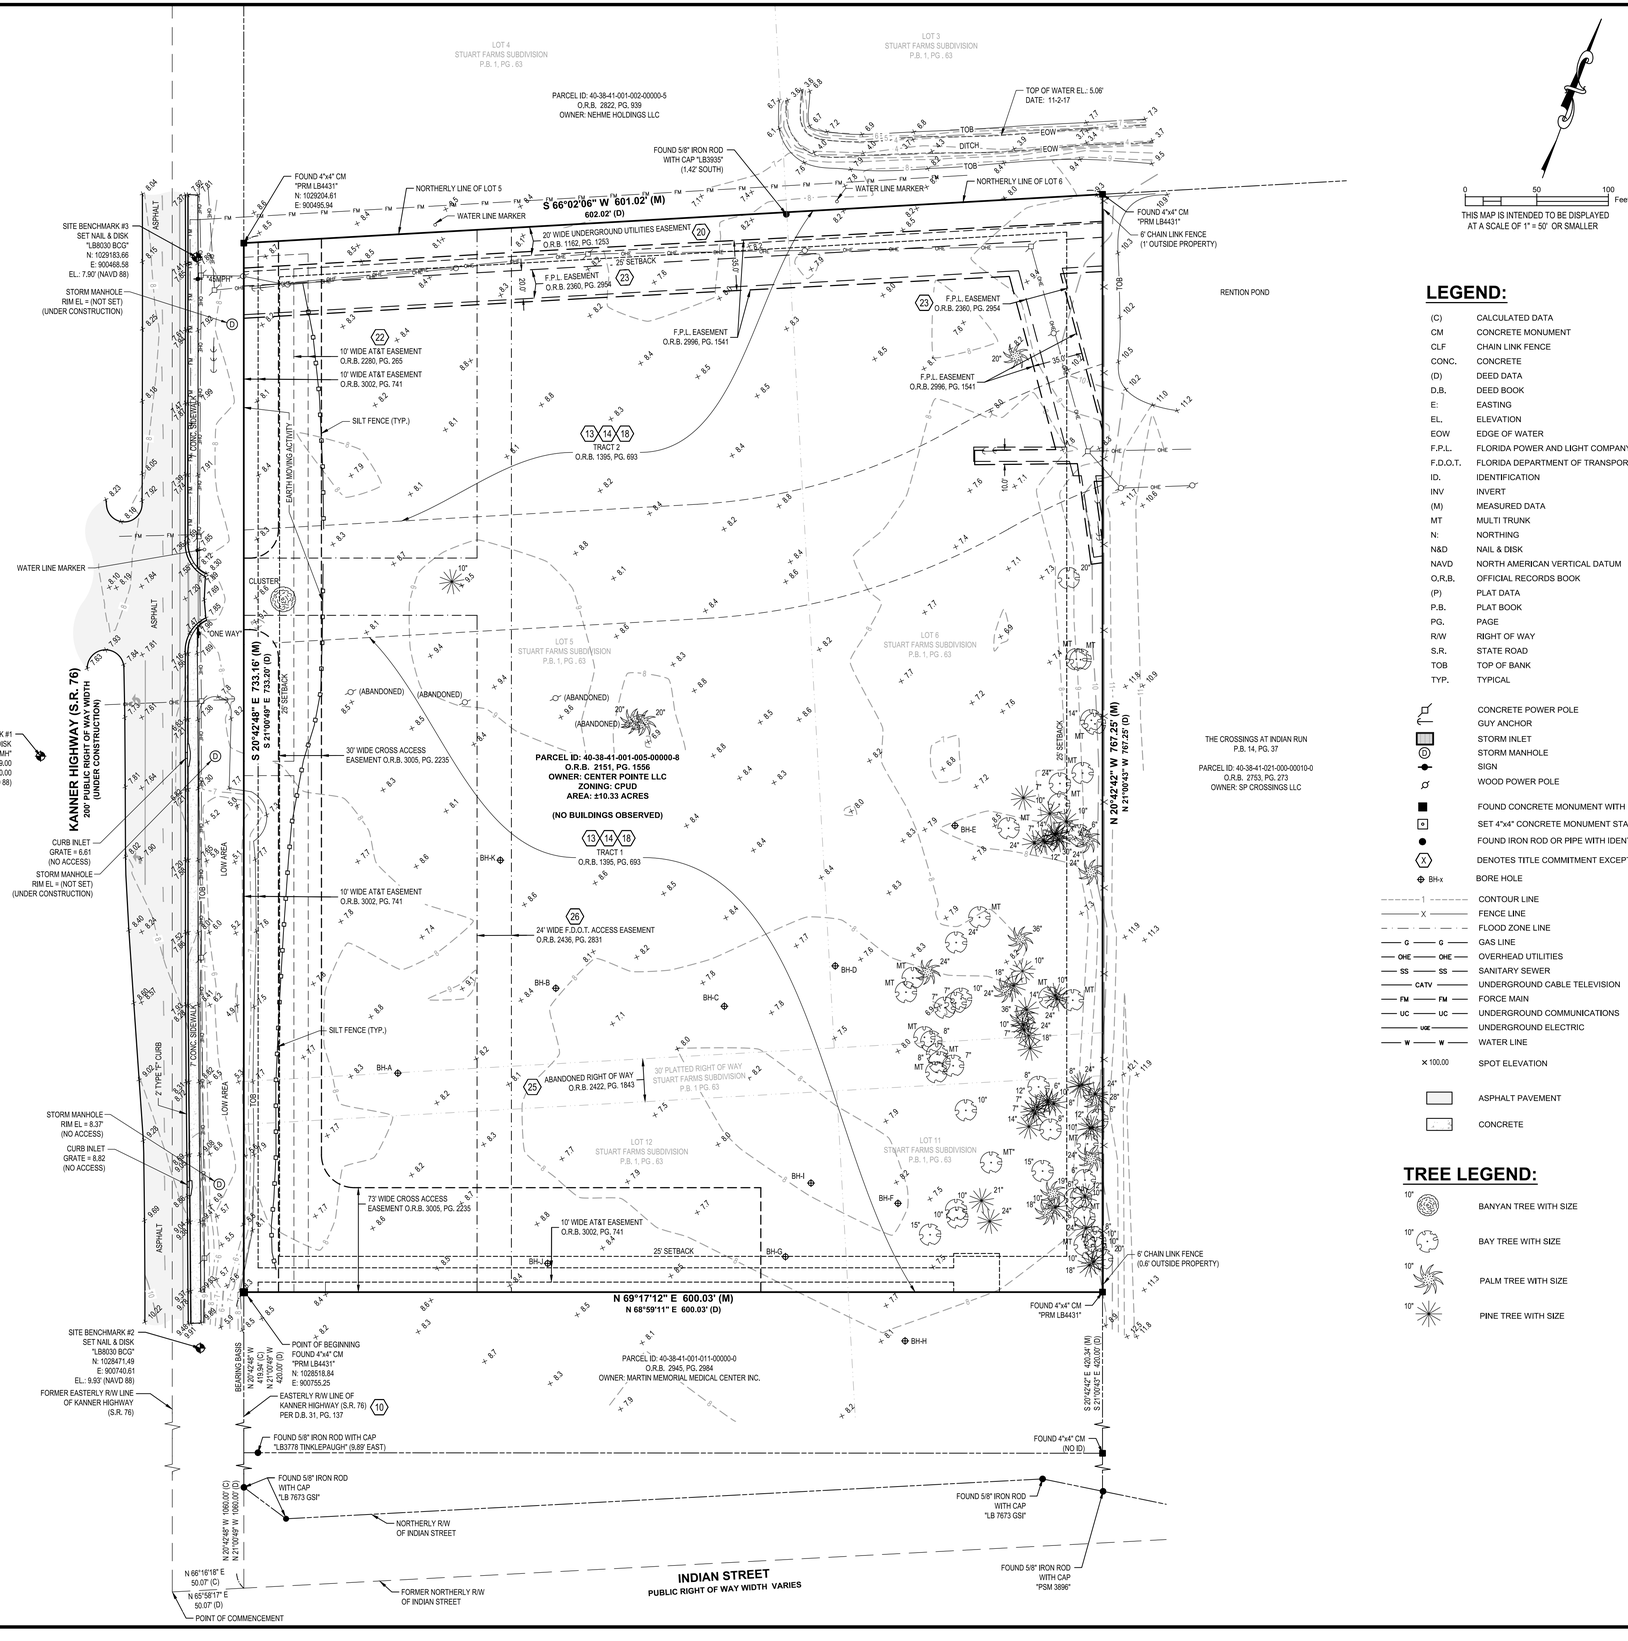


BORE HOLE DATA				
	BORE HOLE*	GROUND ELEVATION	NORTHING	EASTING
	BH-A	8.2	1028700.04	900801.80
	BH-B	8.4	1028794.61	900884.08
	BH-C	8.3	1028824.46	900998.68
	BH-D	8.0	1028878.27	901061.17
	BH-E	7.9	1028999.55	901104.74
	BH-F	8.4	1028738.53	901160.86
	BH-G	8.4	1028675.84	901100.52
	BH-H	7.8	1028650.39	901199.50
	BH-I	7.9	1028730.30	901099.00
	BH-J	8.7	1028612.71	900946.79
	BH-K	8.1	1028864.58	900816.15

*BORE HOLES WERE **NOT** MARKED IN FIELD - DESCRIPTIONS BY SURVEYOR

LEGEND:

(C)	CALCULATED DATA
CM	CONCRETE MONUMENT
CLF	CHAIN LINK FENCE
CONC.	CONCRETE
(D)	DEED DATA
D.B.	DEED BOOK
E:	EASTING
EL.	ELEVATION
EOW	EDGE OF WATER
F.P.L.	FLORIDA POWER AND LIGHT COMPANY
F.D.O.T.	FLORIDA DEPARTMENT OF TRANSPORTATION
ID.	IDENTIFICATION
INV	INVERT
(M)	MEASURED DATA
MT	MULTI TRUNK
N:	NORTHING
N&D	NAIL & DISK
NAVD	NORTH AMERICAN VERTICAL DATUM
O.R.B.	OFFICIAL RECORDS BOOK
(P)	PLAT DATA
P.B.	PLAT BOOK
PG.	PAGE
R/W	RIGHT OF WAY
S.R.	STATE ROAD
TOB	TOP OF BANK
TYP.	TYPICAL

- CONCRETE POWER POLE / GUY ANCHOR
- STORM INLET
- STORM MANHOLE
- SIGN
- WOOD POWER POLE
- FOUND CONCRETE MONUMENT WITH IDENTIFICATION
- SET 4"x4" CONCRETE MONUMENT STAMPED "PRM LB8030"
- FOUND IRON ROD OR PIPE WITH IDENTIFICATION
- (X) DENOTES TITLE COMMITMENT EXCEPTION NUMBER
- BH-x BORE HOLE
- CONTOUR LINE
- FENCE LINE
- FLOOD ZONE LINE
- GAS LINE
- OVERHEAD UTILITIES
- SANITARY SEWER
- UNDERGROUND CABLE TELEVISION
- FORCE MAIN
- UNDERGROUND COMMUNICATIONS
- UNDERGROUND ELECTRIC
- WATER LINE
- 100.00 SPOT ELEVATION
- ASPHALT PAVEMENT
- CONCRETE

TREE LEGEND:

- BANYAN TREE WITH SIZE
- BAY TREE WITH SIZE
- PALM TREE WITH SIZE
- PINE TREE WITH SIZE

Bowman
CONSULTING

Bowman Consulting Group, Ltd.
301 SE Ocean Blvd, Suite 301
Stuart, FL 34994
Phone: (772) 283-1413
Fax: (772) 220-7881
www.bowmanconsulting.com

© Bowman Consulting Group, Ltd.

BOUNDARY AND TOPOGRAPHIC SURVEY
STUART ASSISTED LIVING FACILITY
KANNER HIGHWAY
STUART
MARTIN COUNTY
FLORIDA

PROJECT NO.
3031-01-001

REVISIONS	
3/8/18	BORE HOLES
3/12/18	FPL EASEMENT
6/8/18	EASEMENTS
DATE	DESCRIPTION

17-155 F.B.	RT DRAWN	RB CHKD

SCALE: 1" = 50'
JOB No. 3031-01-001
DATE: 11/16/2017
FILE: 3031-D-BP-001

SHEET 2 OF 2