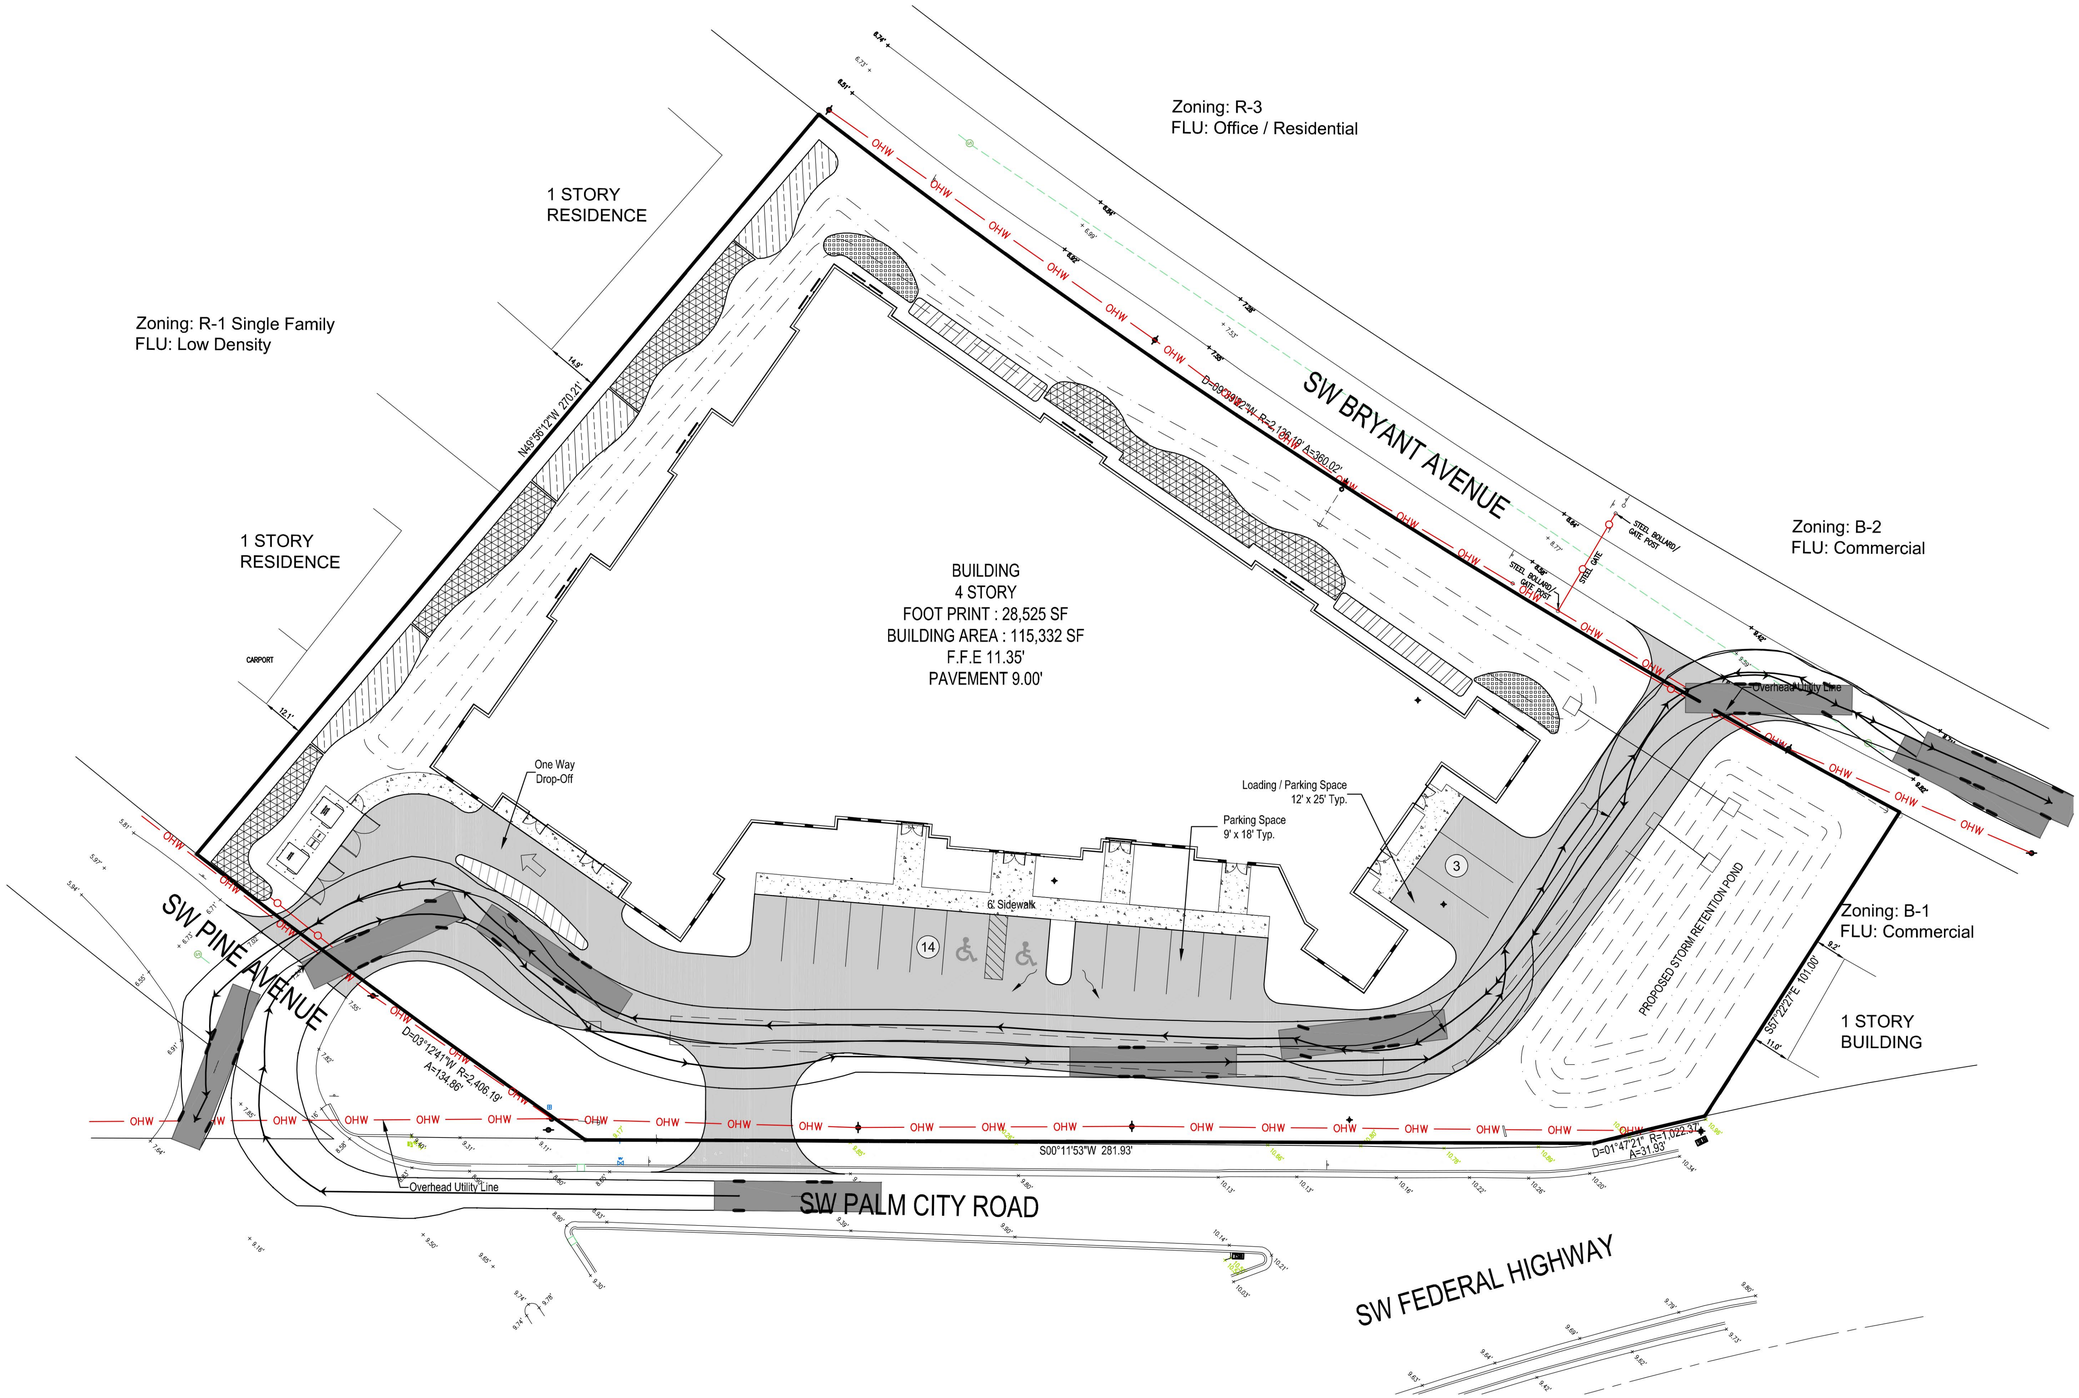


Scale: 1" = 20'

0' 10' 20' 40' 60'

North

HJA DESIGN STUDIO
LANDSCAPE ARCHITECTURE
50 E. Ocean Blvd., Suite 101
Stuart, Florida 34994
T 772.678.7200
F 772.678.7201
www.hjadesignstudio.com
LA 0000905

Safe & Secure Self-Storage at Stuart

Florida

City of Stuart
Autoturn Exhibit

Copyright
The following drawings are instruments of service to the Landscape Architect. They are not products of design. All ideas, designs, arrangements, and plans indicated or represented by this drawing are owned by and the property of the designer, and were created, evolved, and developed for use on and in connection with the specified project. None of such ideas, designs, arrangements, or plans shall be used by or disclosed to any person, firm, or corporation for any purpose whatsoever without the written permission of the designer.

Job No.	17045
Drawn By	TT
Checked By	MH
Approved By	MH
Submittal Dates	06-4-18
Revision Dates	

Sheet 1 of 1