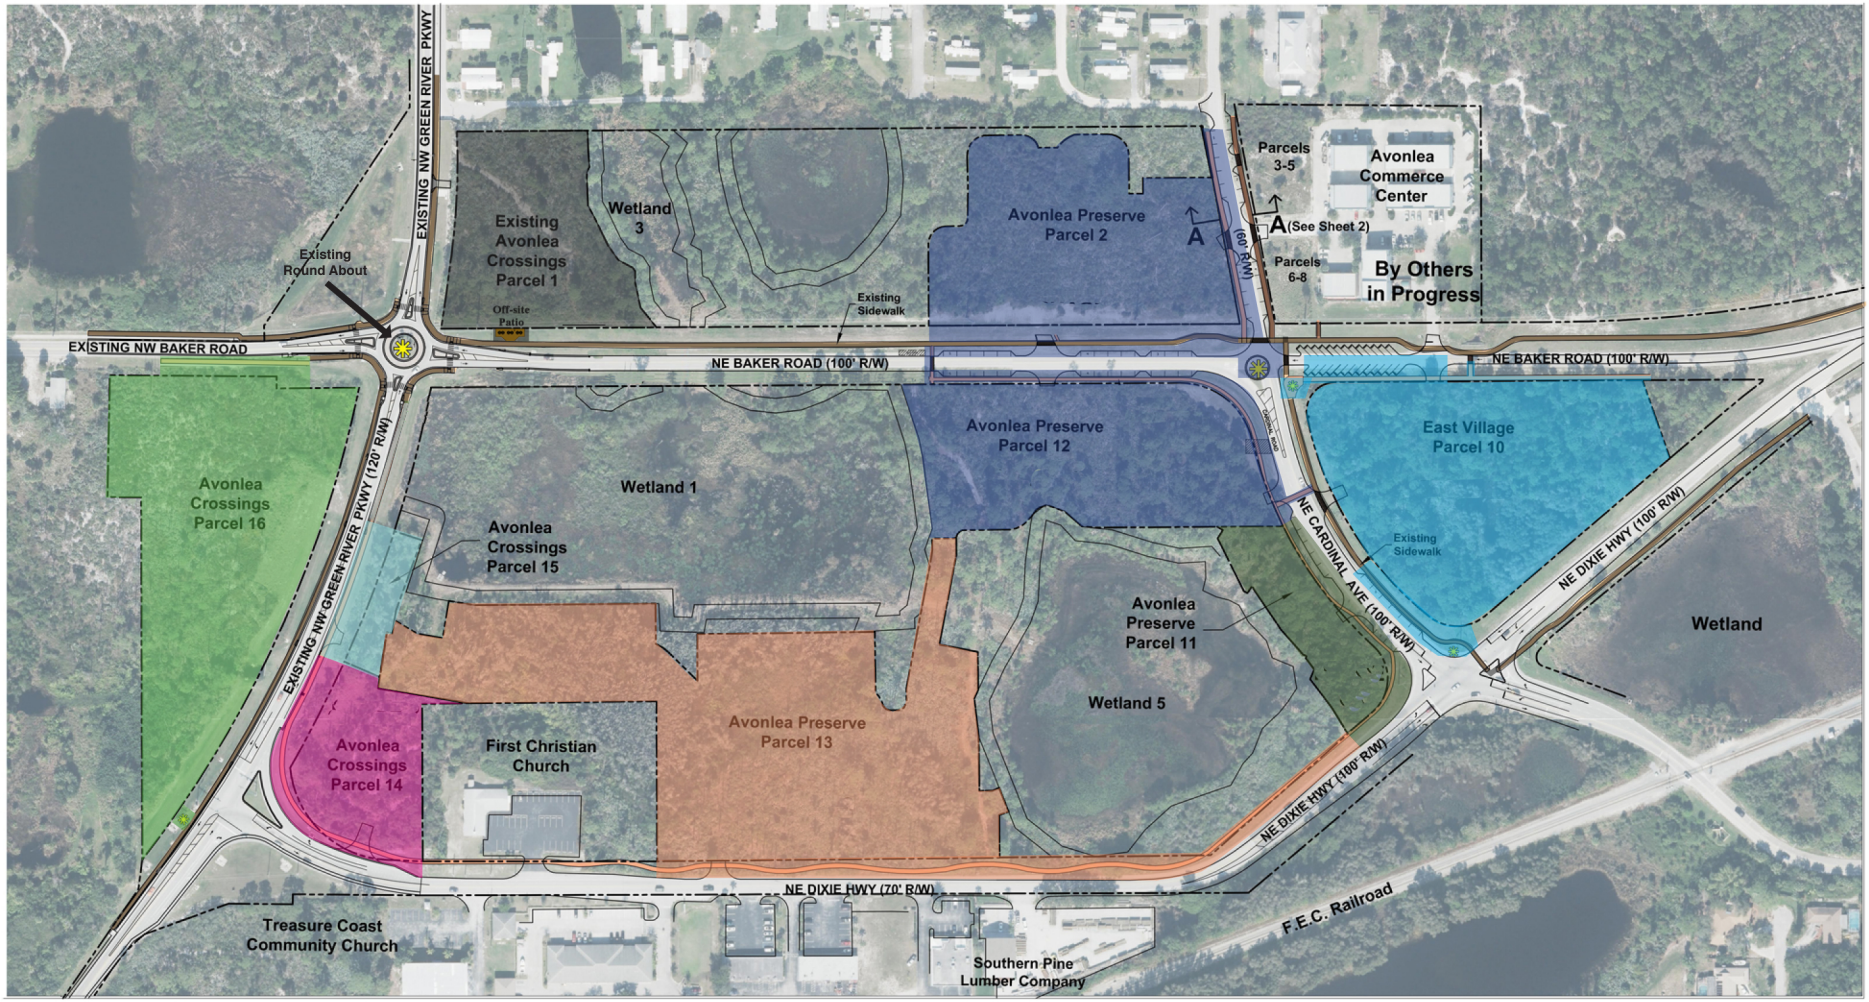


NEW AVONLEA PUD
OFFSITE IMPROVEMENT PLAN

Existing Public Art and Existing Gateway/Identiy Features
To be shown as development occurs

Legend

- Gateway/Project Identity Feature
- Existing Sidewalks
- Parcel 2 & 12 Improvements
- Parcel 10 Improvements
- Parcel 11 Improvements
- Parcel 13 Improvements
- Parcel 14 Improvements
- Parcel 15 Improvements
- Parcel 16 Improvements

Scale: 1" = 100'

0' 50' 100' 200' 300'

North