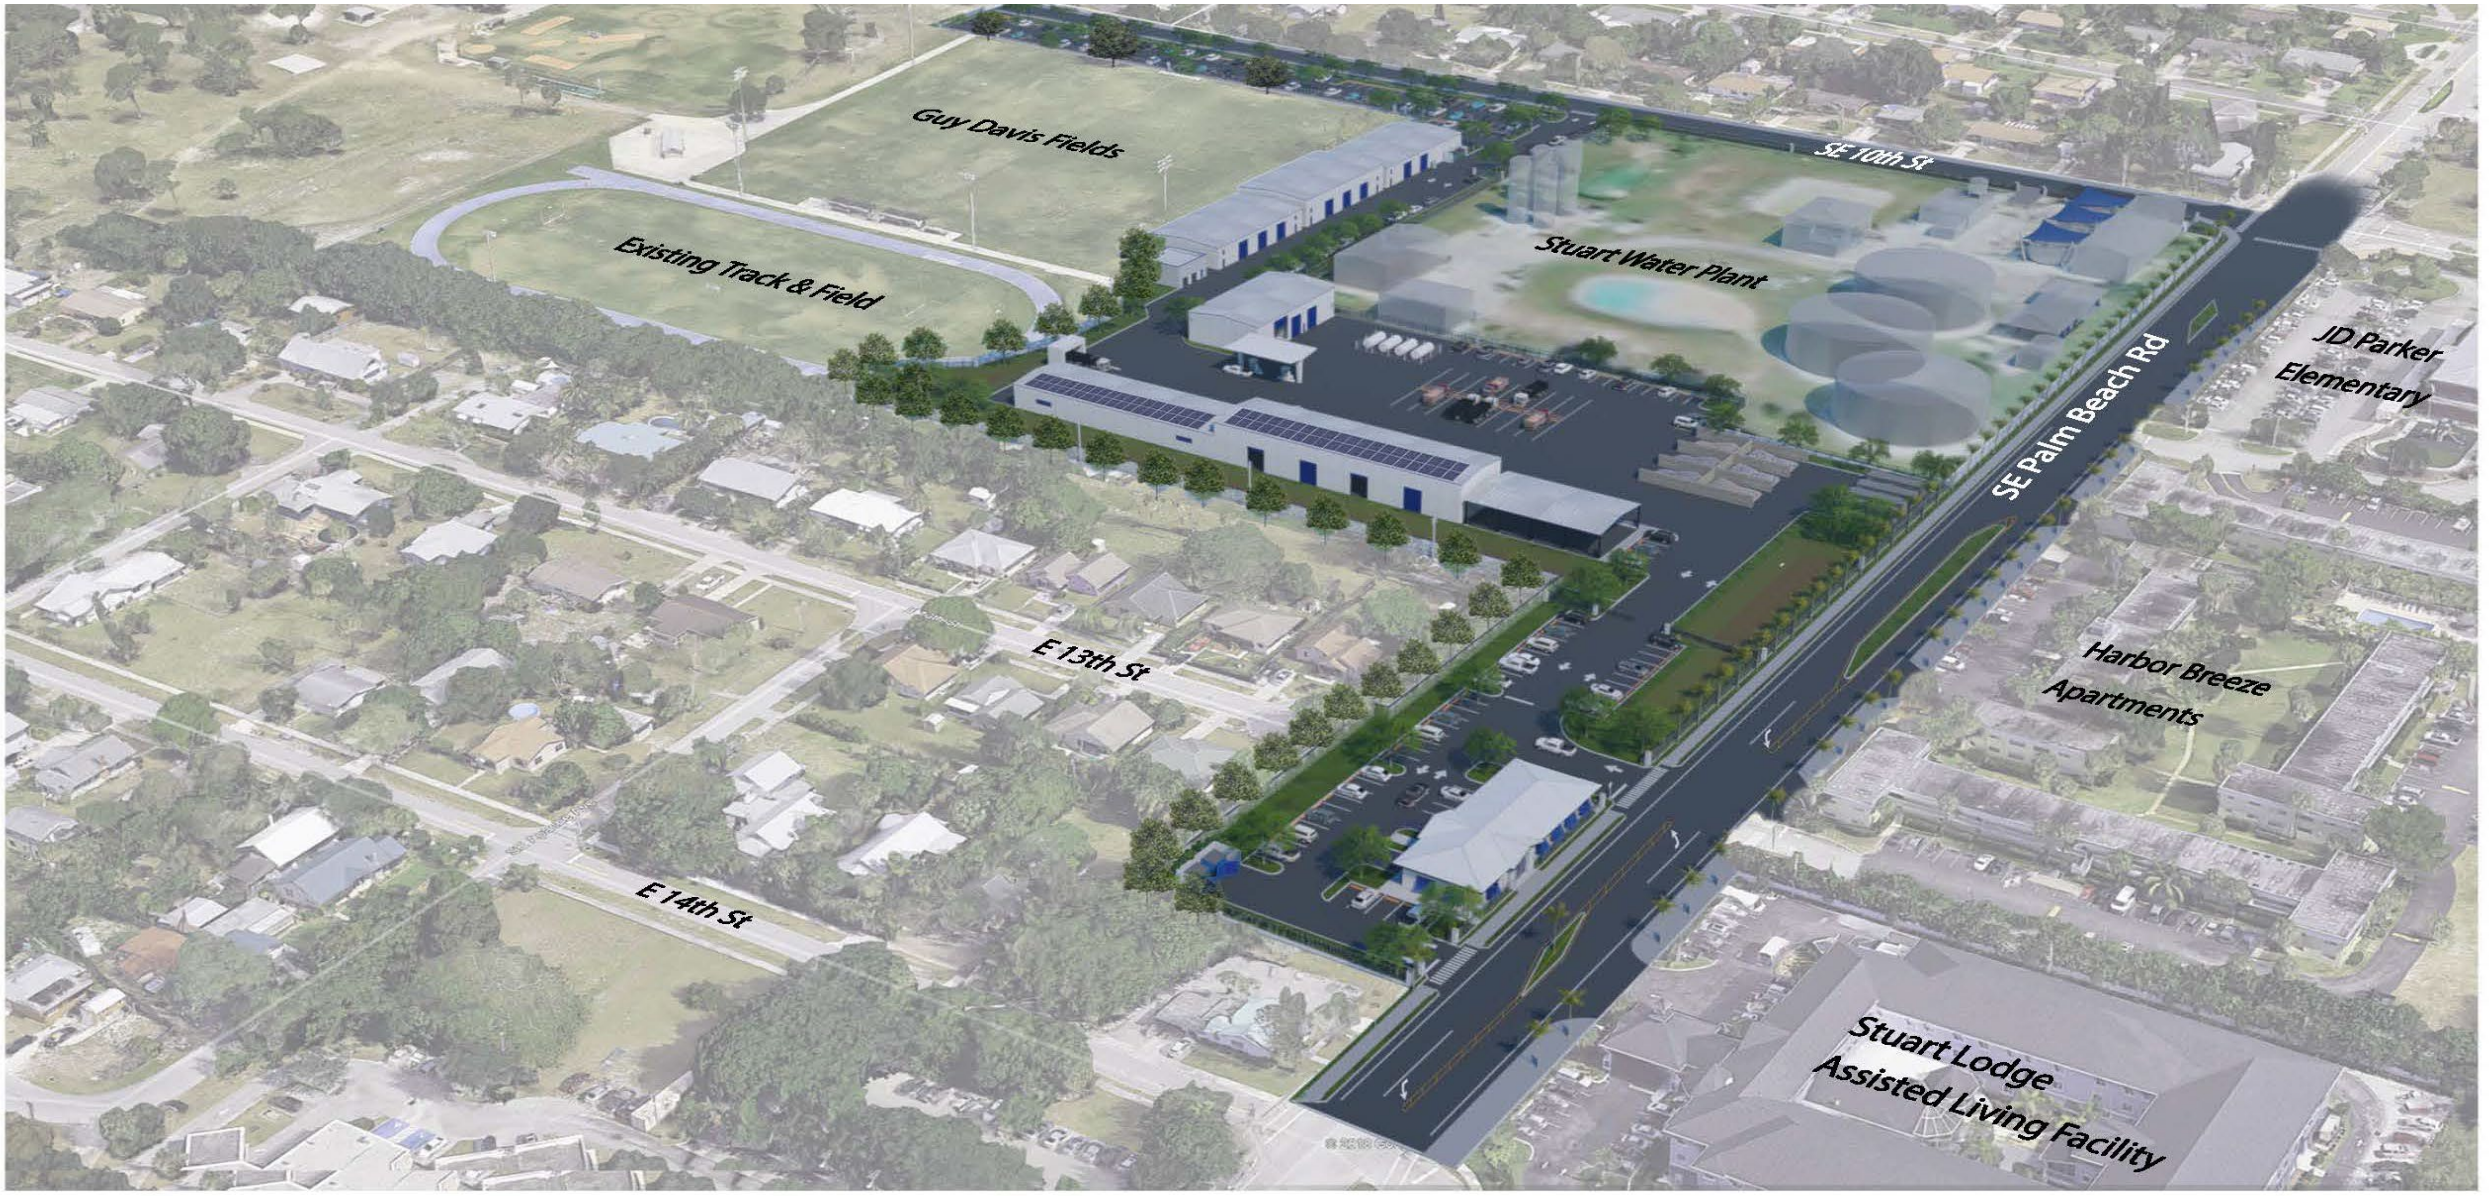


South-East View

City of Stuart Public Works Complex

CONCEPT DESIGN PROPOSAL SHEET C

NOT TO SCALE
September 16, 2019

ARC3 architecture



North-West View

City of Stuart Public Works Complex

CONCEPT DESIGN PROPOSAL SHEET **D**

NOT TO SCALE
September 16, 2019

ARC3 architecture



North-East View

City of Stuart Public Works Complex

CONCEPT DESIGN PROPOSAL SHEET

E

NOT TO SCALE
September 16, 2019

ARC3 architecture



Public Works Administration Center - Front View

City of Stuart Public Works Complex

CONCEPT DESIGN PROPOSAL SHEET B

NOT TO SCALE
September 12, 2019

ARC3 architecture



Public Works Administration Center - Rear Entrance View

City of Stuart Public Works Complex

CONCEPT DESIGN
PROPOSAL SHEET
A

NOT TO SCALE
September 12, 2019

ARC3 architecture