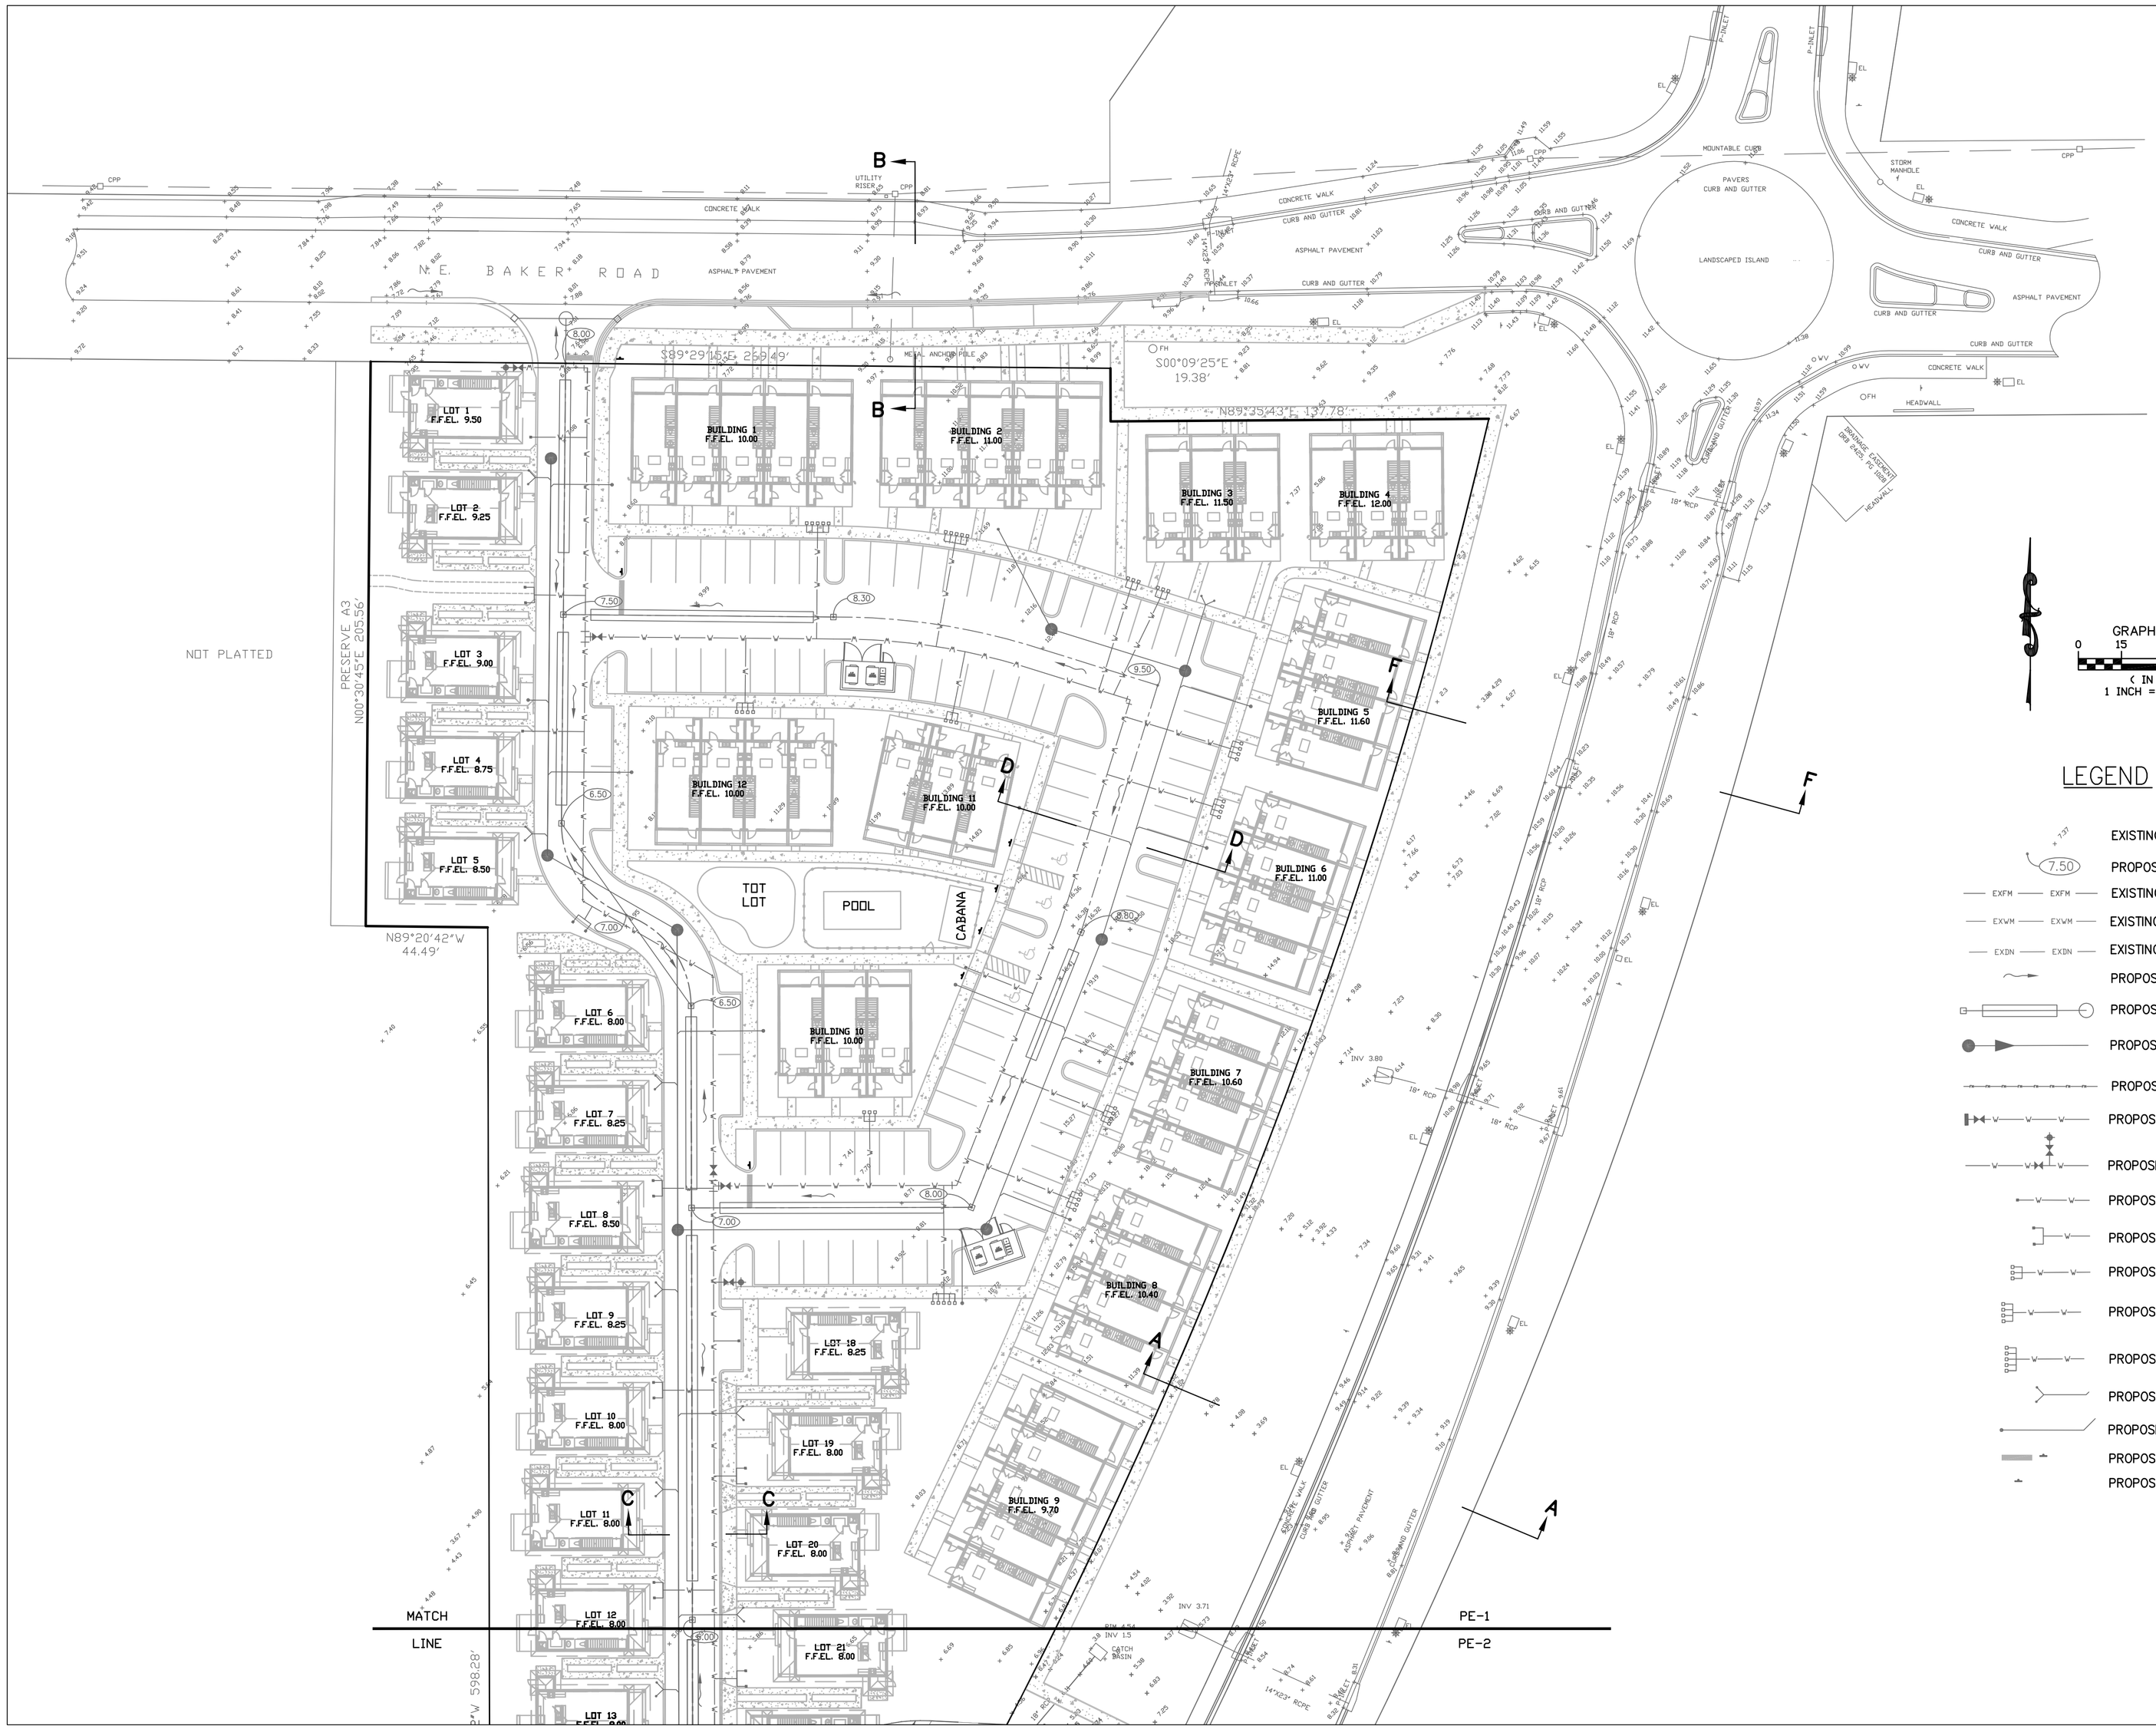

DATE DRAWN:	19OCT19
SCALE:	1"=30'
DESIGN BY:	PWA
DRAWN BY:	PWA
CHECKED BY:	PWA
APPROVED BY:	PWA

BY:	DATE:	DESCRIPTION:
PWA	1.15.2020	1 PER REVIEW COMMENTS

PETER WAYNE AQUART, P.E.
CONSULTING CIVIL ENGINEER
14032 SW 48TH STREET, MIAMI, FL 33175
TEL.: (561) 379-2879 E-MAIL:PAQUART@AOL.COM
FLORIDA LICENSED PROFESSIONAL ENGINEER No. 34176

MATERIAL SHOWN HEREON IS THE PROPERTY OF PETER WAYNE AQUART, P.E. AND SHALL NOT BE REPRODUCED IN WHOLE OR IN PART WITHOUT WRITTEN AUTHORIZATION OF PETER WAYNE AQUART, P.E.
PETER WAYNE AQUART, P.E. COPYRIGHT © 2019

AVONLEA PUD
LOT 16
CITY OF STUART FLORIDA

PREPARED FOR:
NEW URBAN COMMUNITIES

PRELIMINARY ENGINEERING PLAN

NOT VALID UNLESS IT BEARS AN ORIGINAL SIGNATURE AND A RAISED, EMBOSSED ENGINEER SEAL

January 16, 2020
Peter Wayne Aquart
Florida P.E. No. 34176

PROJECT NO.
105

PE-1
SHEET 1 OF 3

Drawing name: C:\Users\paquart\Documents\PROJECTS_2019\AVONLEA\Plans\Preliminary Engineering - Revision 1\Preliminary Engineering.dwg Layout Name: North Plotted by: paquart Plotted on: Jan 16, 2020 - 12:41 pm