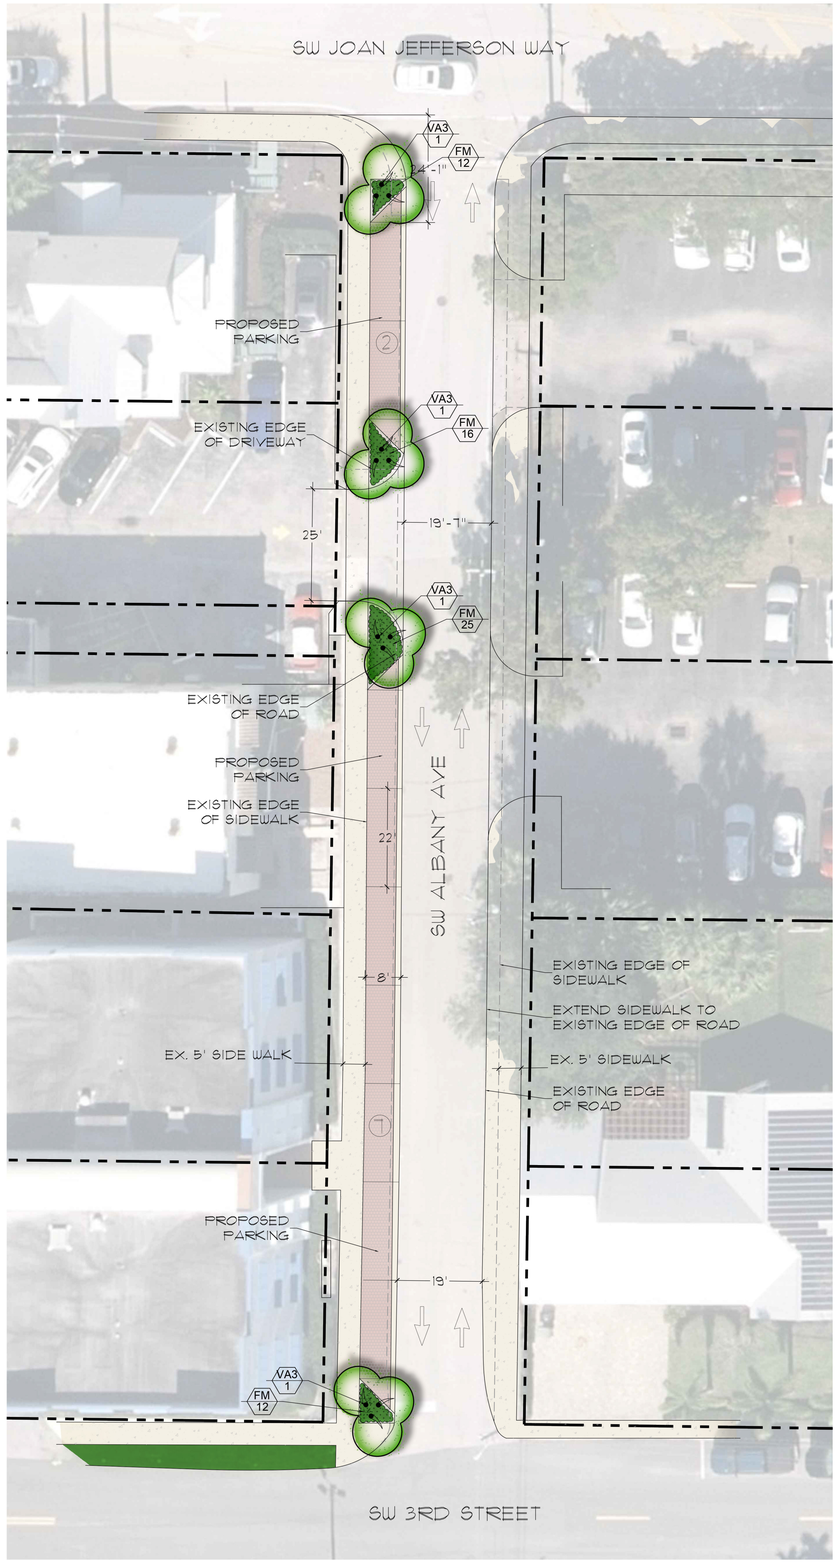


NORTH

Scale: 1/16" = 1'

0' 5' 10' 20' 30'

McCarty & Associates

LAND PLANNING
AND DESIGN

STUART • FT. PIERCE

772.341.9322
www.McCartyLandPlanning.com
Mike@McCartyLandPlanning.com

Albany Avenue Streetscape

Albany Avenue
Stuart, Florida

Landscape Plan Graphic

Drawn By	DMS
Checked By	MM
Scale	1"=20'
Drawing Date	11/19/2019
	12/13/2019 1/22/2020

LG1 of 1