
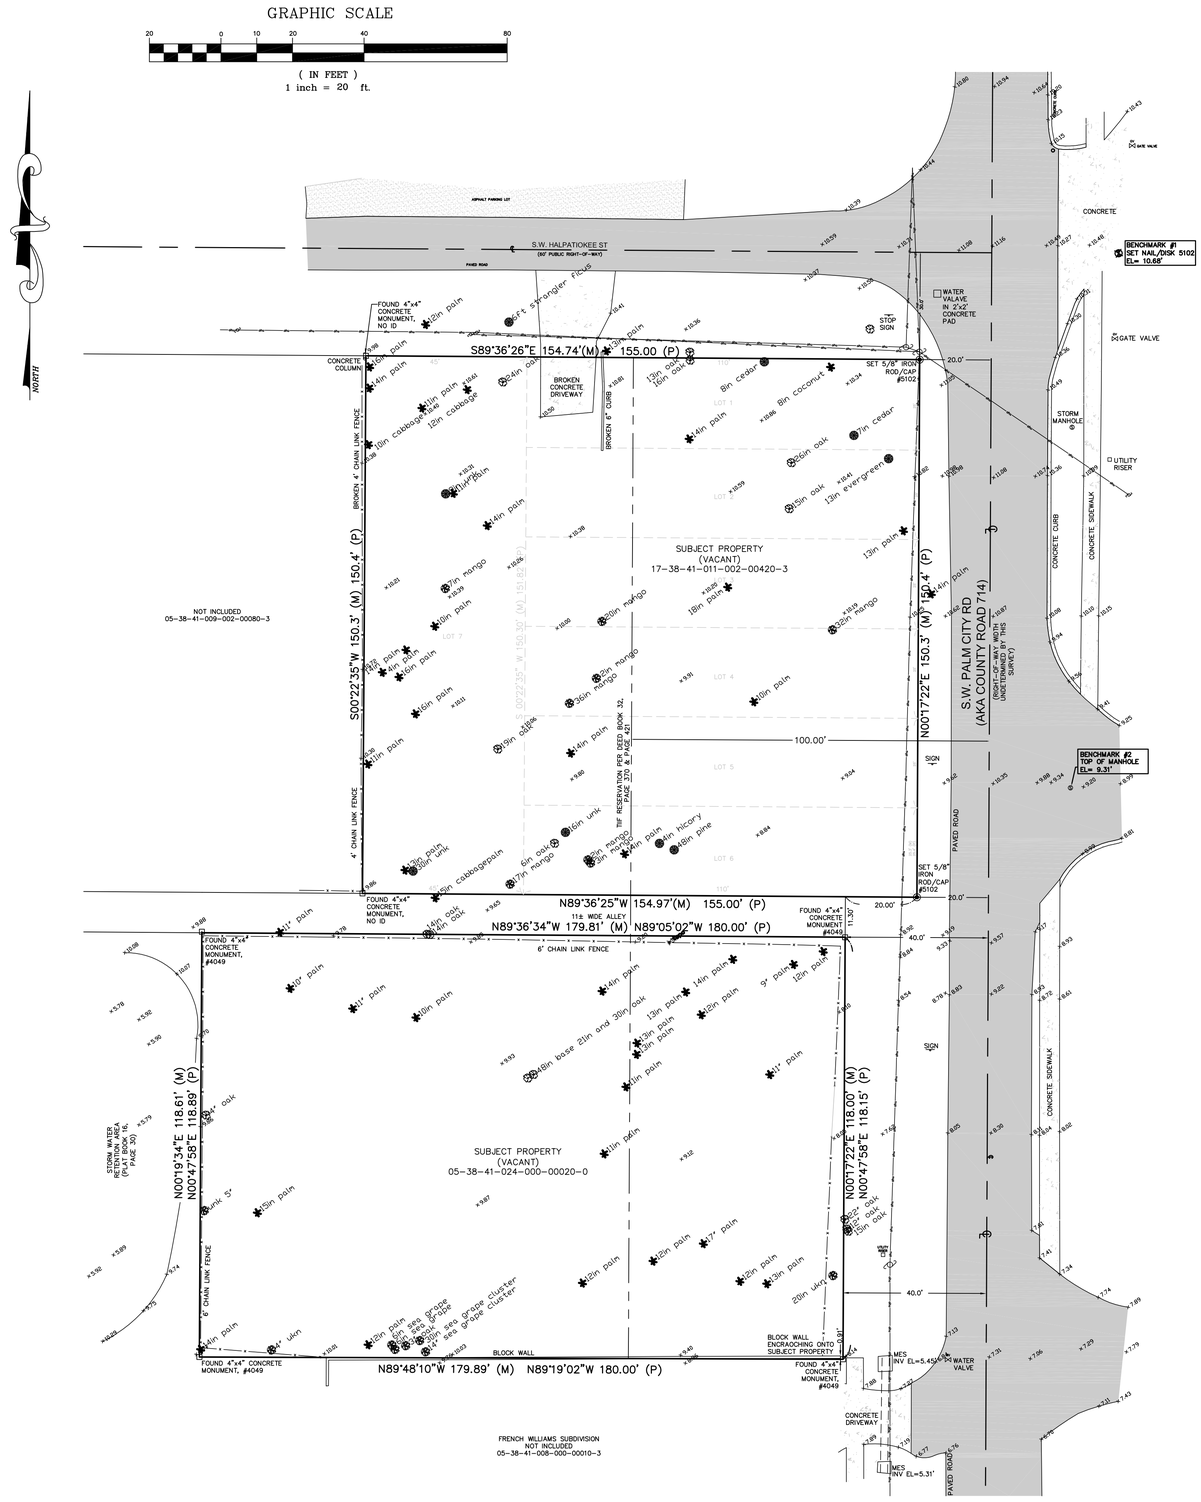


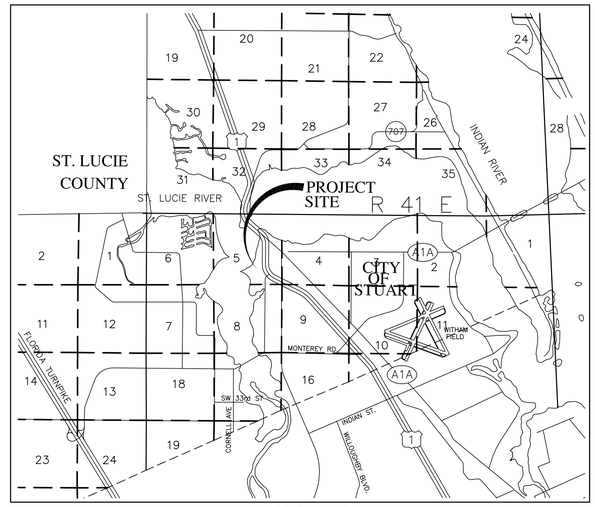

LOCATION MAP
NOT TO SCALE

BOUNDARY SURVEY

PARCEL ID:
05-38-41-009-002-00010-8
AND
05-38-41-024-000-00020-0

PARCEL ADDRESS:
502 HALPATIOKEE ST, STUART
AND
924 SW PALM CITY ROAD, STUART

LEGAL DESCRIPTION:
LOTS 1, 2, 3, 4, 5, 6, AND 7 BLOCK 2 OF HALPATIOKEE PARK AS RECORDED IN PLAT BOOK 8, PAGE 25 OF THE PUBLIC RECORDS OF MARTIN COUNTY, FLORIDA PART OF S.W. 1/4 OF THE SE 1/4 OF SECTION 5, TOWNSHIP 38 SOUTH, RANGE 41 EAST
AND
LOT 2, DYER ESTATES, ACCORDING TO THE PLAT THEREOF AS RECORDED IN PLAT BOOK 14, PAGE 36, OF THE PUBLIC RECORDS OF MARTIN COUNTY, FLORIDA.

SURVEYOR'S NOTES:
1. BEARINGS REFER TO STATE PLANE, NAD83 FLORIDA EAST ZONE 901, VRS.
2. (D)=DEED CALL; (M)=FIELD MEASUREMENT; (C)=CALCULATED MEASUREMENT
3. PROPERTY LIES IN FLOOD ZONE X, FEMA MAP 12085C0134G, 3-16-15.
4. THE LANDS SHOWN HEREON WERE NOT ABSTRACTED FOR RIGHT-OF-WAYS, EASEMENTS, OR OTHER ENCUMBRANCES BY THIS FIRM. SURVEY PREPARED WITHOUT BENEFIT OF TITLE.
5. UNDERGROUND UTILITIES NOT LOCATED PER THIS SURVEY.
6. ℄ = CENTERLINE OF ROAD; PP = POWER POLE; UNK = UNKNOWN; IN = INCH.
7. ELEVATIONS REFER TO NAVD88 (NORTH AMERICAN VERTICAL DATUM 1988) MARTIN COUNTY BENCHMARK "POP-PC" EL=5.42'.

NAVD88

CHRISTIAN FENEX AND ASSOCIATES, LLC
PROFESSIONAL SURVEYING AND MAPPING
ENVIRONMENTAL CONSULTING
3401 SW 72ND AVE., PALM CITY, FLORIDA
P.O. BOX 2533, PALM CITY, FL 34991
PH.(772)283-2977 EMAIL FENEXC@BELLSOUTH.NET
LICENSED BUSINESS # 6858

DRAWING DATE: 12/23/19
FIELD DATE: 12/18/19
F.B. D5 PAGE 56
SKETCH NO. 219051_lots1-7blk2_dyer.dwg

CHRISTIAN FENEX CERTIFICATE NO. 5102 STATE OF FLORIDA LAND SURVEYOR

FLORIDA REGISTRATION #5102
CHRISTIAN FENEX

NOT VALID WITHOUT THE SIGNATURE AND THE ORIGINAL RAISED SEAL OF A FLORIDA LICENSED SURVEYOR AND MAPPER.