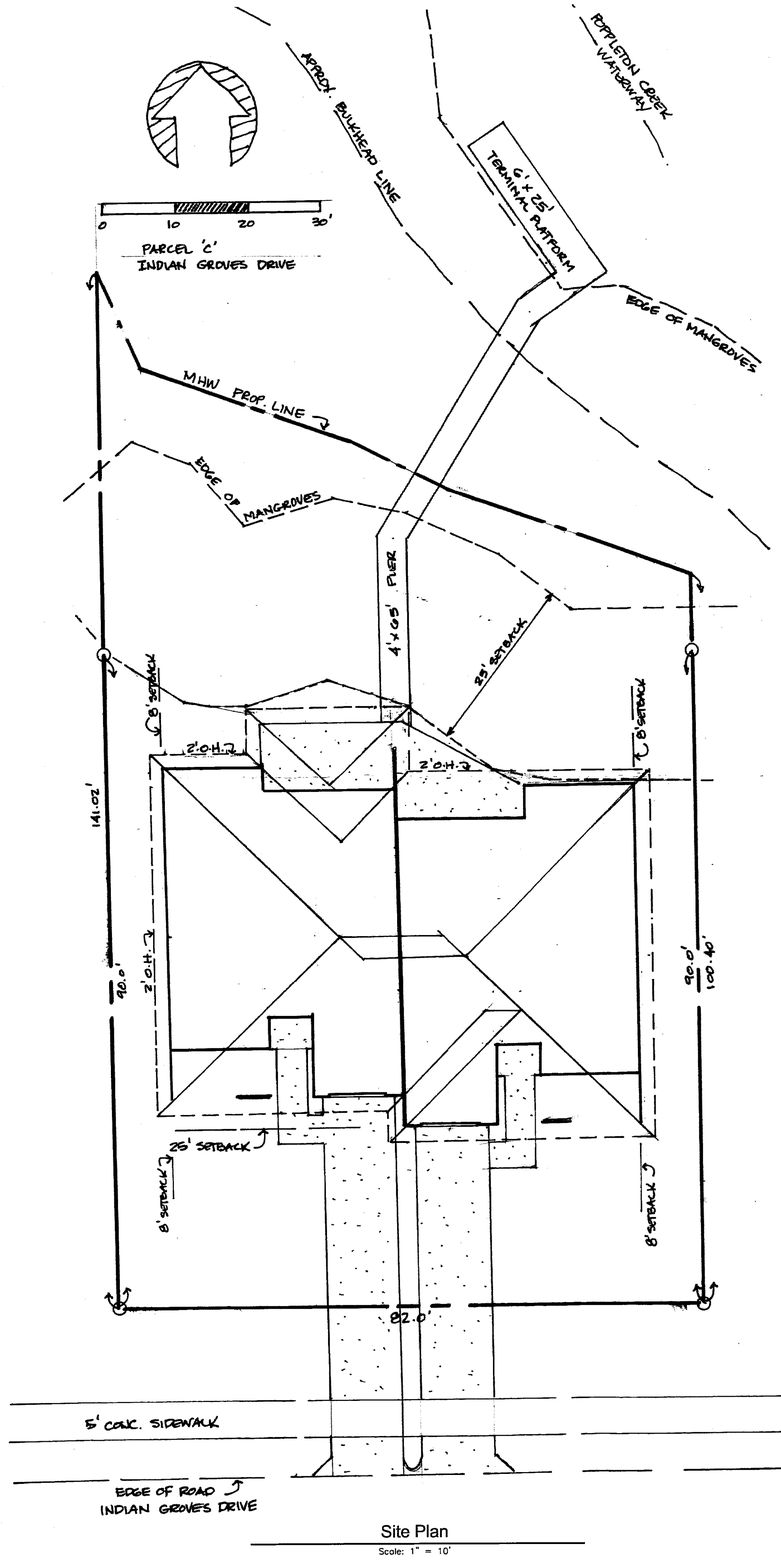

Site Plan
Scale: 1" = 10'

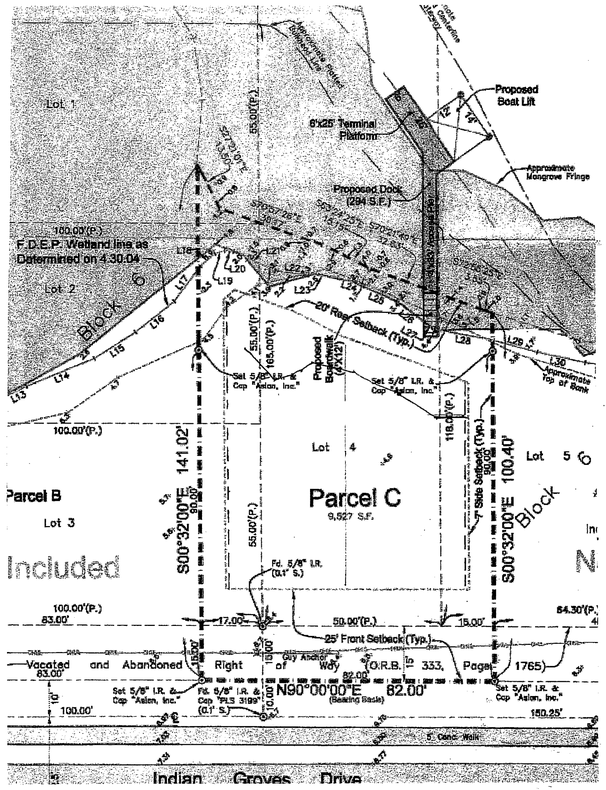

Survey of Site
Scale: 1" = 20'

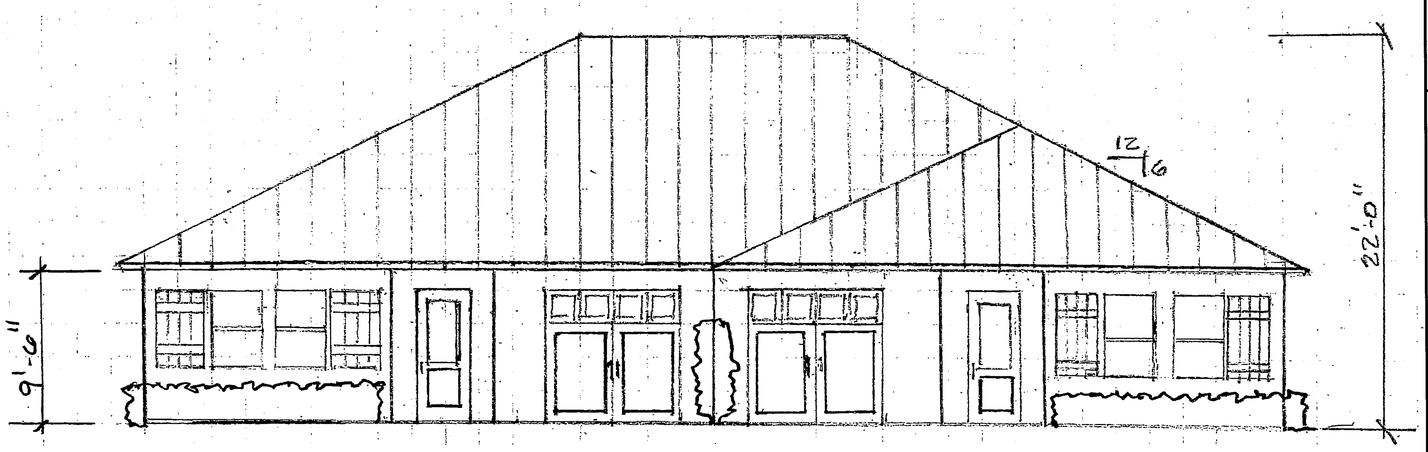

Front Elevation
Scale: 1" = 4'

Proposed Residence for
Doug Bournique & Martha Briggs
Indian Groves Subdivision

Parcel 'C'
Indian Grove Drive

MARK	REVISION	DATE

DESIGNED	DSK
DRAWN	DSK/CRW
CHECKED	DSK
SCALE	AS NOTED
DATE	12/23/2020

SHEET
1 of 1

M:\Dsk\Doug Bournique\Bournique & Briggs Residence 12-23-2020.dwg by Chris on Dec 23, 2020 - 3:38pm