
STEPHEN J. BROWN, INC.

LICENSED BUSINESS NUMBER: 6484

SURVEYORS • DESIGNERS • LANDPLANNERS • CONSULTANTS

619 EAST 5TH STREET, STUART, FLORIDA 34994 EMAIL: SJBINC@BELLSOUTH.NET (772) 288-7176

JOB #:	2304-01-02
DRAWN BY:	S.J.B.
CHECKED BY:	S.J.B.
DATE:	03/05/2019
SCALE:	1" = 10'
SHEET:	2 OF 2

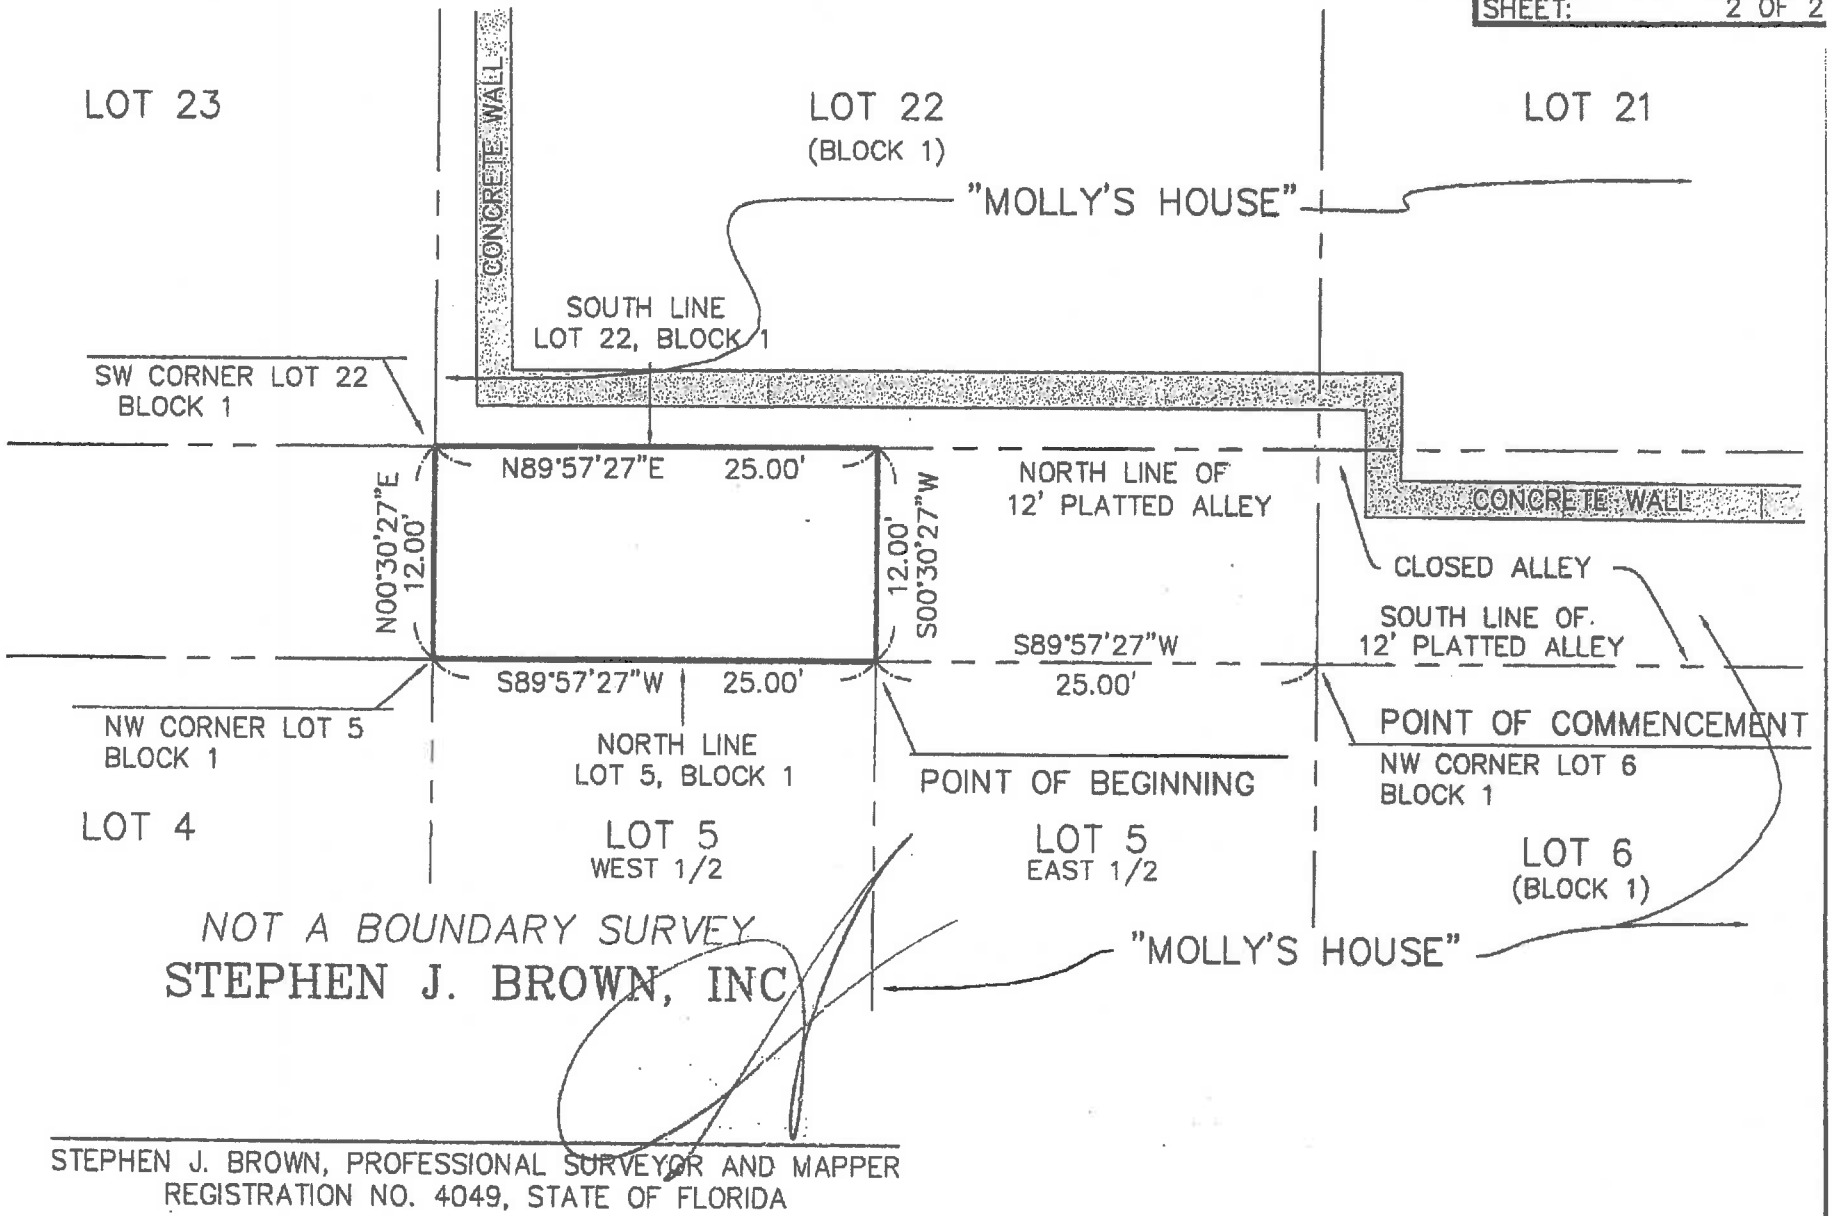

NOT A BOUNDARY SURVEY

STEPHEN J. BROWN, INC

STEPHEN J. BROWN, PROFESSIONAL SURVEYOR AND MAPPER
REGISTRATION NO. 4049, STATE OF FLORIDA